NOTE:
WATER ELEV. AT TIME OF SURVEY WAS 83.2 (8/26/81).

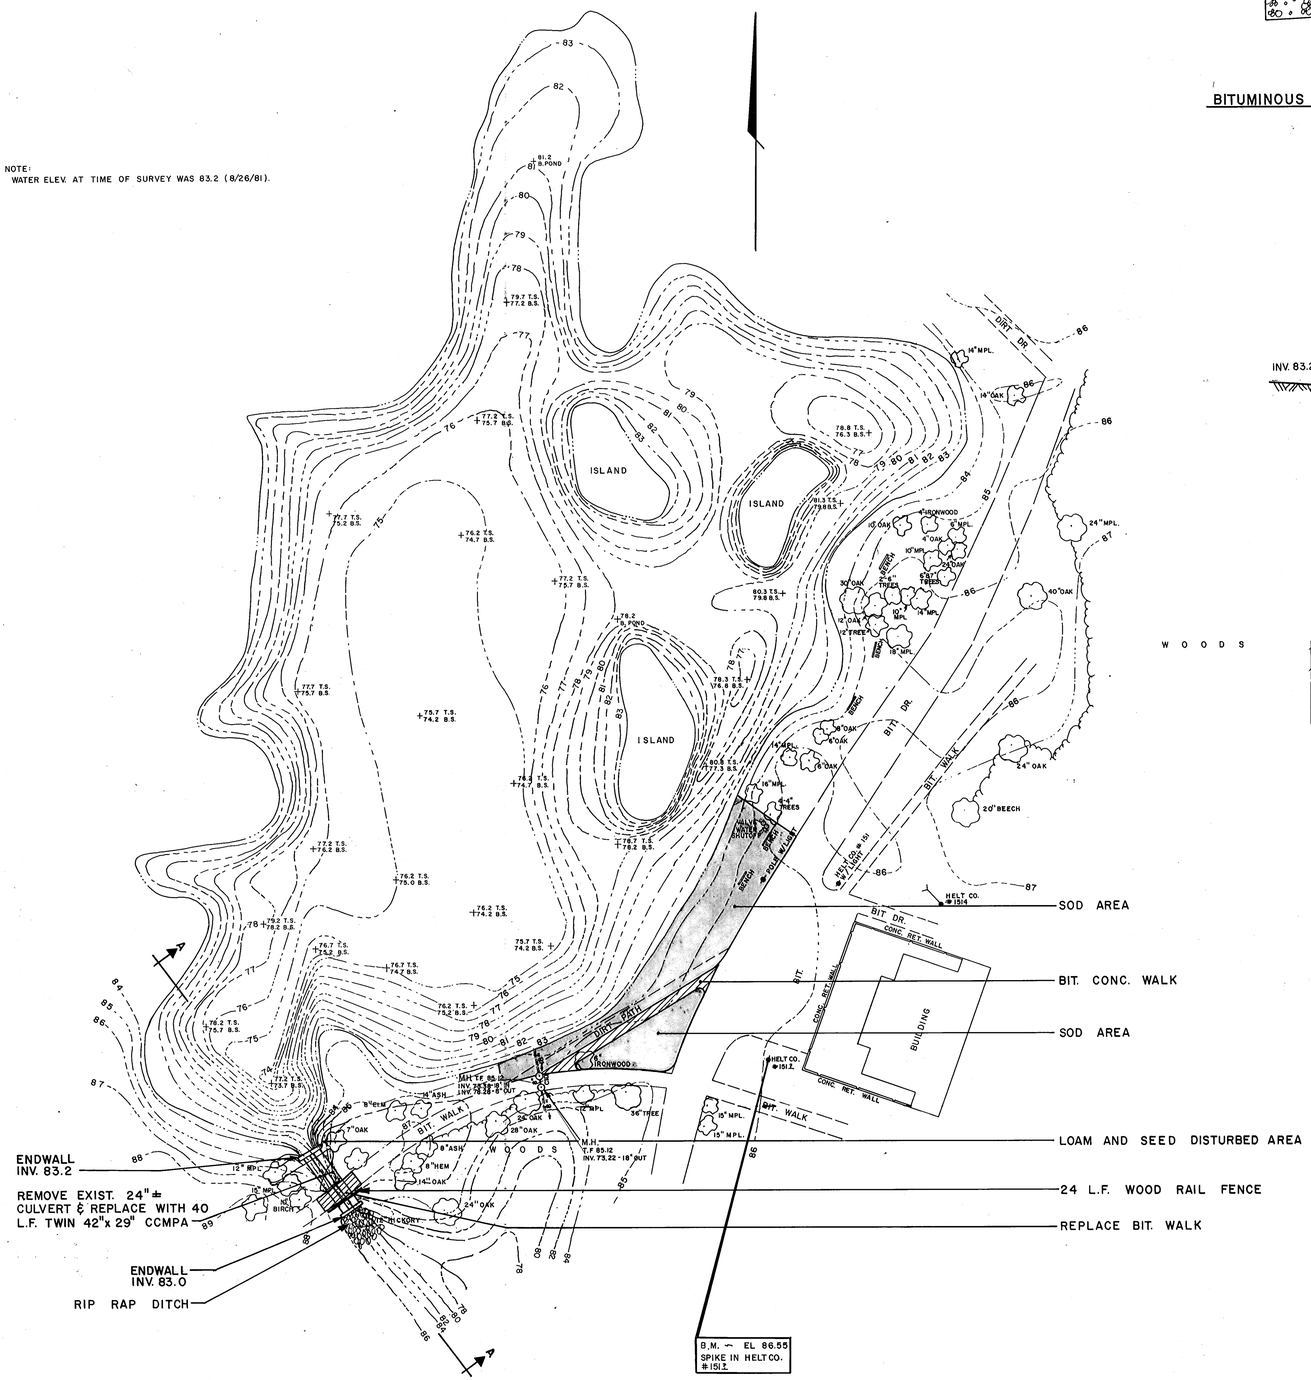

SITE PLAN

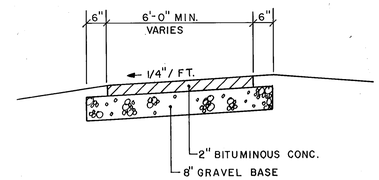

BITUMINOUS CONCRETE SIDEWALK
NO SCALE

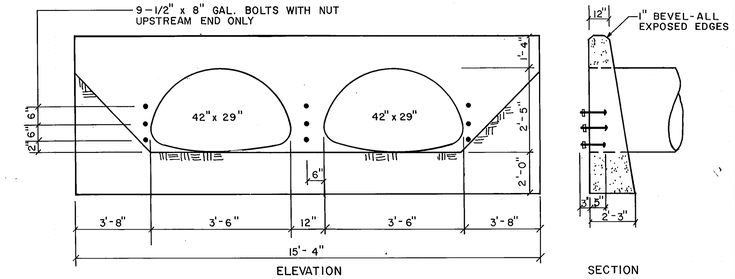

ENDWALL
NO SCALE

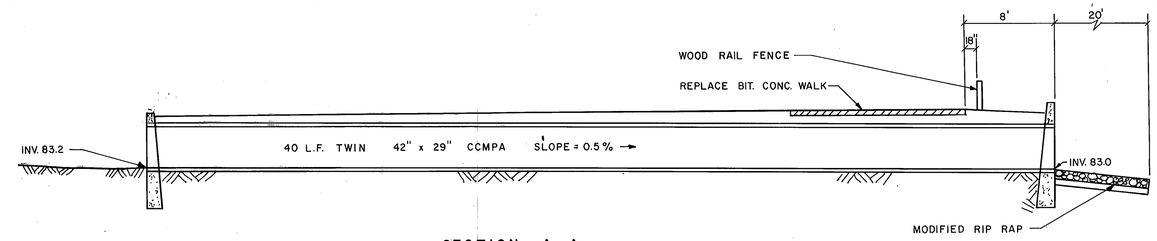

SECTION A-A
NO SCALE

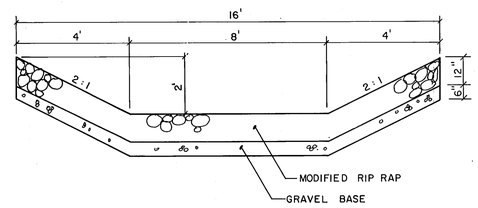

RIP RAP DITCH
NO SCALE

PLAN

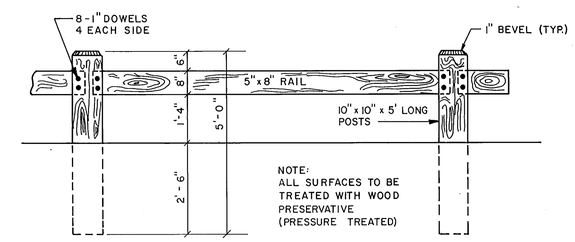

ELEVATION

WOOD RAIL FENCE
NO SCALE

CERTIFIED SUBSTANTIALLY CORRECT.
William H. O'Neill

FUSS & O'NEILL
consulting engineers
MANCHESTER, CONNECTICUT

REVISIONS
1-14-82
2-2-82

FIELD BK. # 267, 269

STATE OF CONNECTICUT
WILLIAM D. O'NEILL
No. 6299
REGISTERED PROFESSIONAL ENGINEER

81-157 A

CITY OF HARTFORD, CONNECTICUT
DEPARTMENT OF PUBLIC WORKS
BUREAU OF ENGINEERING SERVICES

SITE PLAN
KENEY PARK POND
EDGEWOOD ST. HARTFORD, CT.

SUBMITTED	RECOMMENDED	APPROVED
DIVISION ENGINEER	CHIEF OF ENG. SERV.	ASST. DIR. & CITY ENG.

DRAWN S.L.F.
CHECKED W.D.O.
SCALE 1" = 40'
DAYBOOK NO. 010773
DATE JAN. 12, 1982