(120)

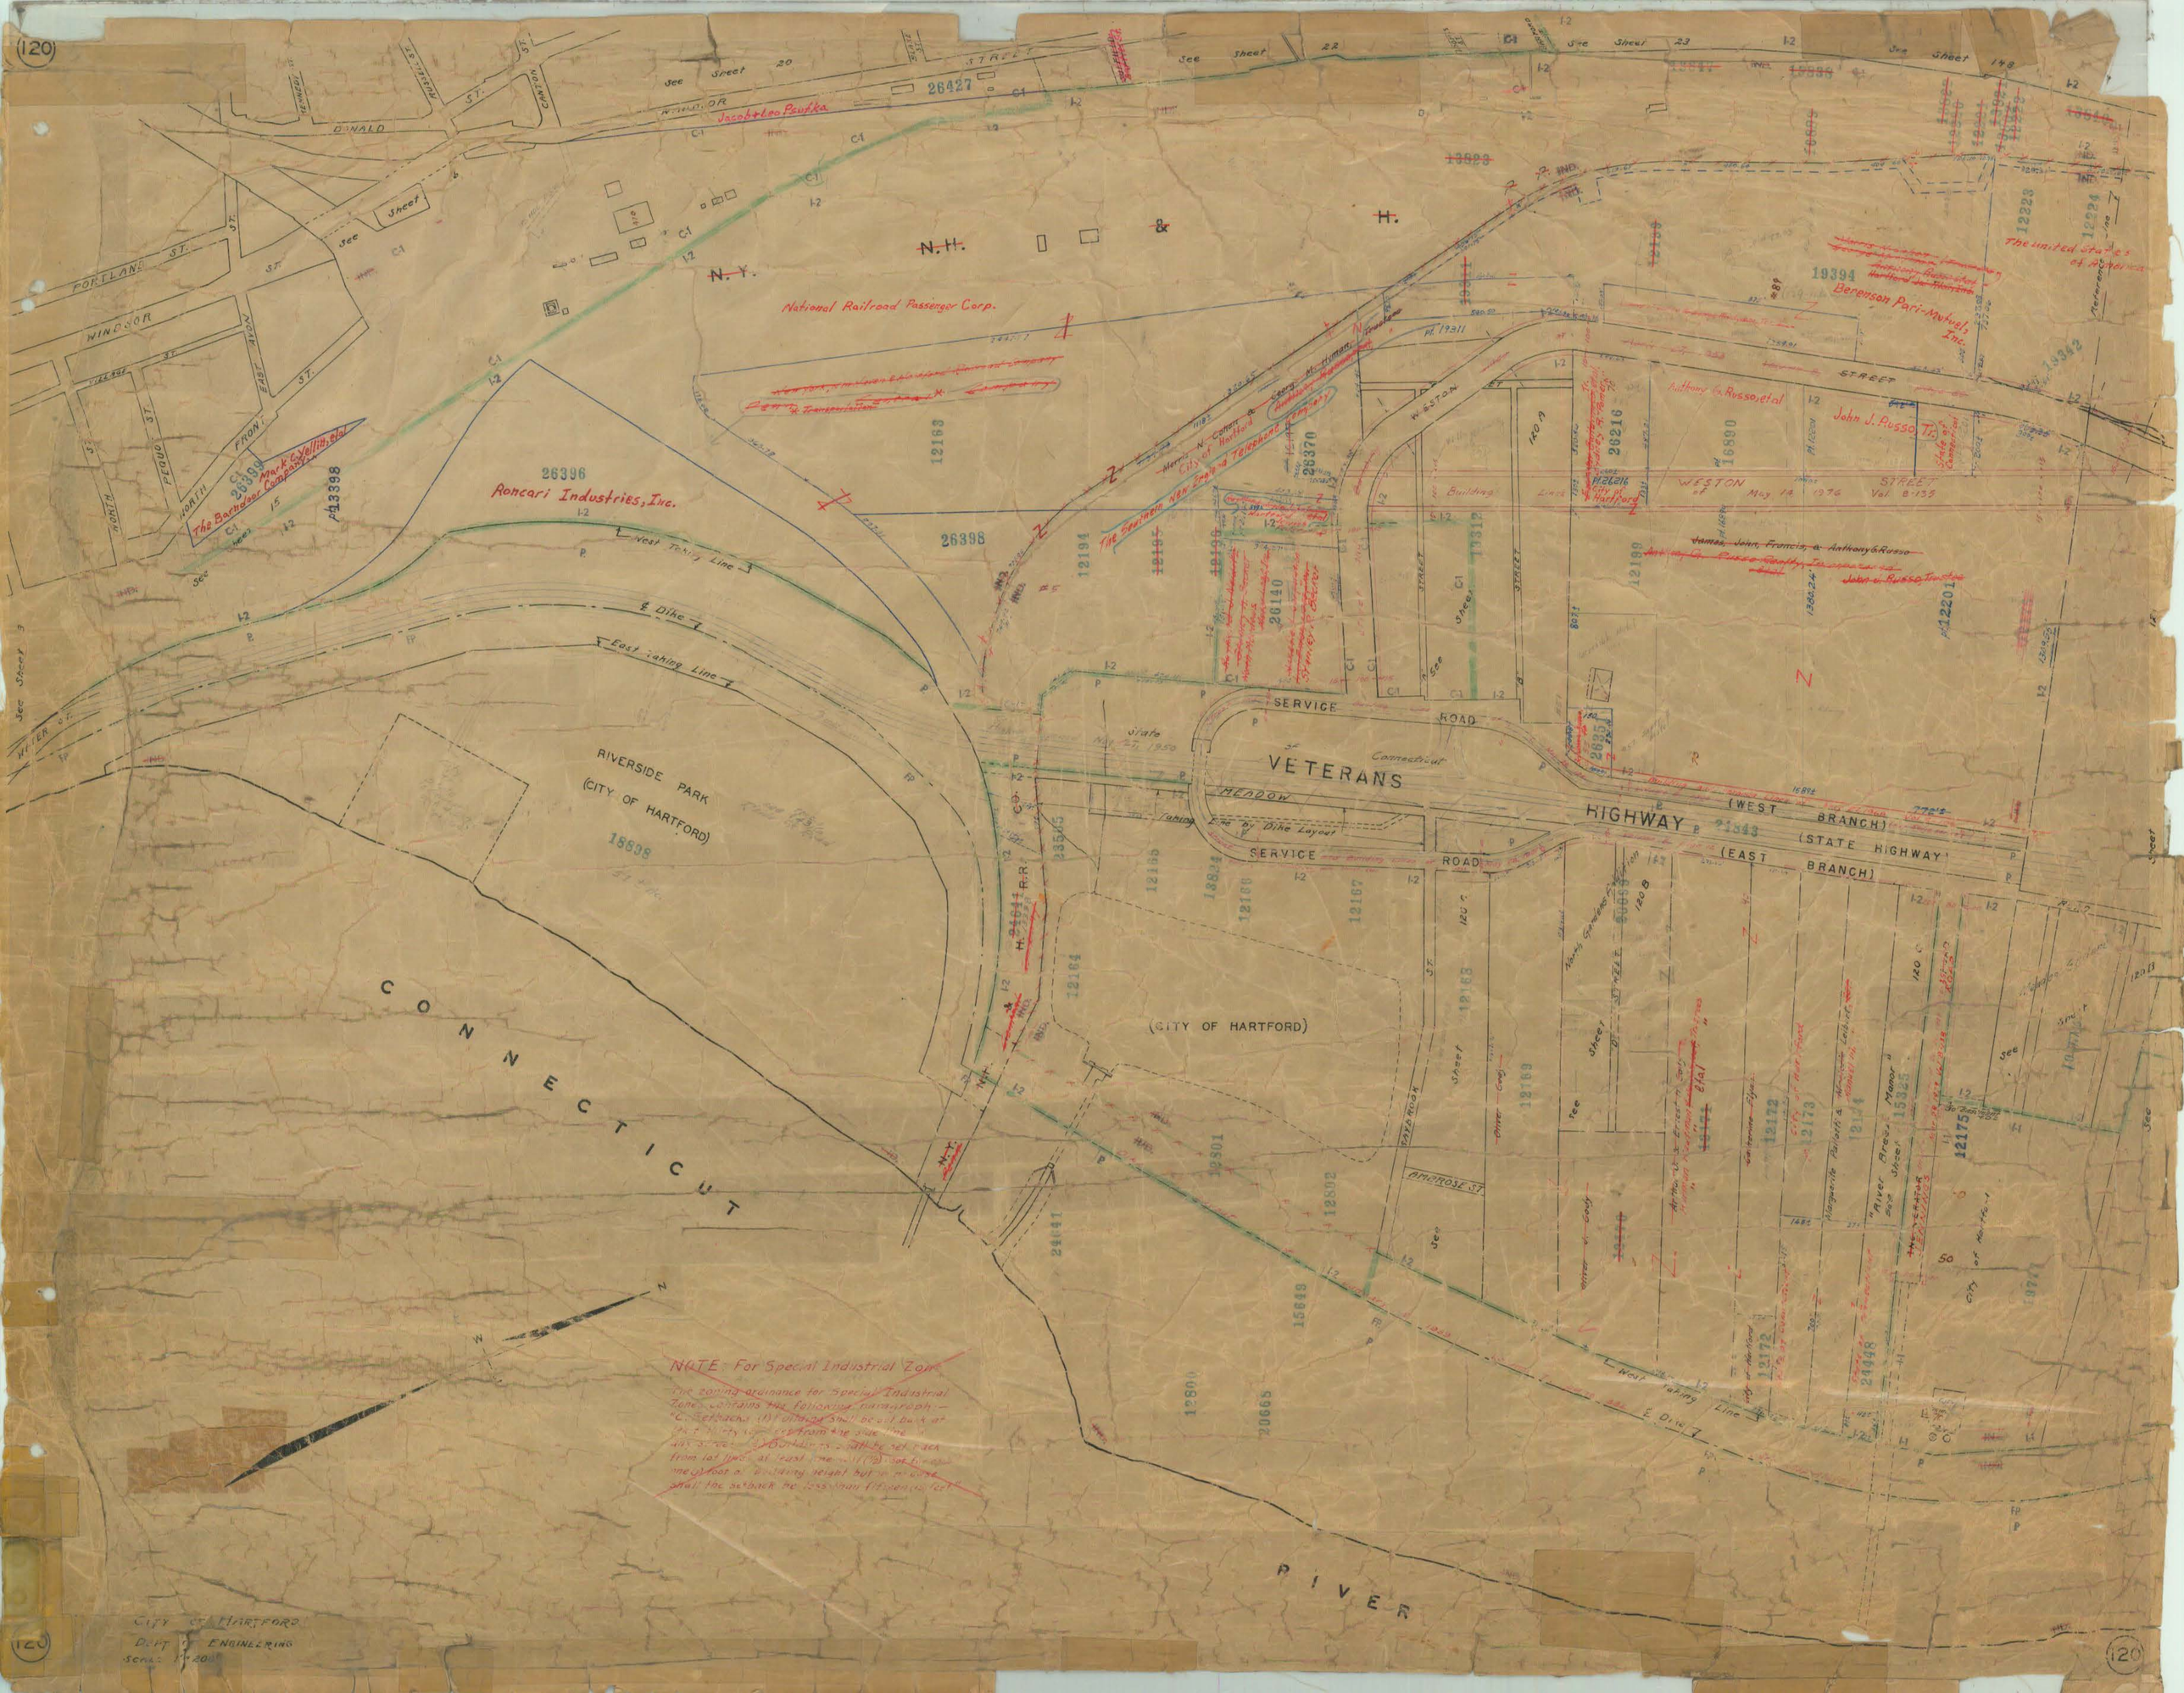
See Sheet 20
See Sheet 22
See Sheet 23
See Sheet 148
DONALD
WINDSOR
PORTLAND ST.
NORTH
FRONT
PROVIDENCE
EAST
NORTH ST.
26427
Jacob & Leo Pawtka
N.H.
N.Y.
&
H.
National Railroad Passenger Corp.
26396
Roncari Industries, Inc.
26398
The Barthgoer Company
Mark G. Yellin, et al
West Taking Line
℄ Dike
East Taking Line
RIVERSIDE PARK
(CITY OF HARTFORD)
15898
CONNECTICUT
RIVER
(CITY OF HARTFORD)
SERVICE ROAD
VETERANS
MEADOW
HIGHWAY
(WEST BRANCH)
(STATE HIGHWAY)
(EAST BRANCH)
WESTON STREET
Anthony G. Russo, et al
John J. Russo, Tr.
Benenson Pari-Mutuel, Inc.
The United States of America
Merrill N. Cohen & Georg M. Himan
City of Hartford
The Southern New England Telephone Company
Anthony Russo
Building Line
Hartford
AMBROSE ST.
WATER ST.
NOTE: For Special Industrial Zone
The zoning ordinance for Special Industrial Zone contains the following paragraph — "C. Setbacks (1) Buildings shall be set back at least thirty (30) feet from the side line of any street. (2) Buildings shall be set back from lot lines at least one (1) foot for every one (1) foot of building height but in no case shall the setback be less than (12) twelve feet."
CITY OF HARTFORD
DEPT. OF ENGINEERING
SCALE: 1" = 200'

(120)