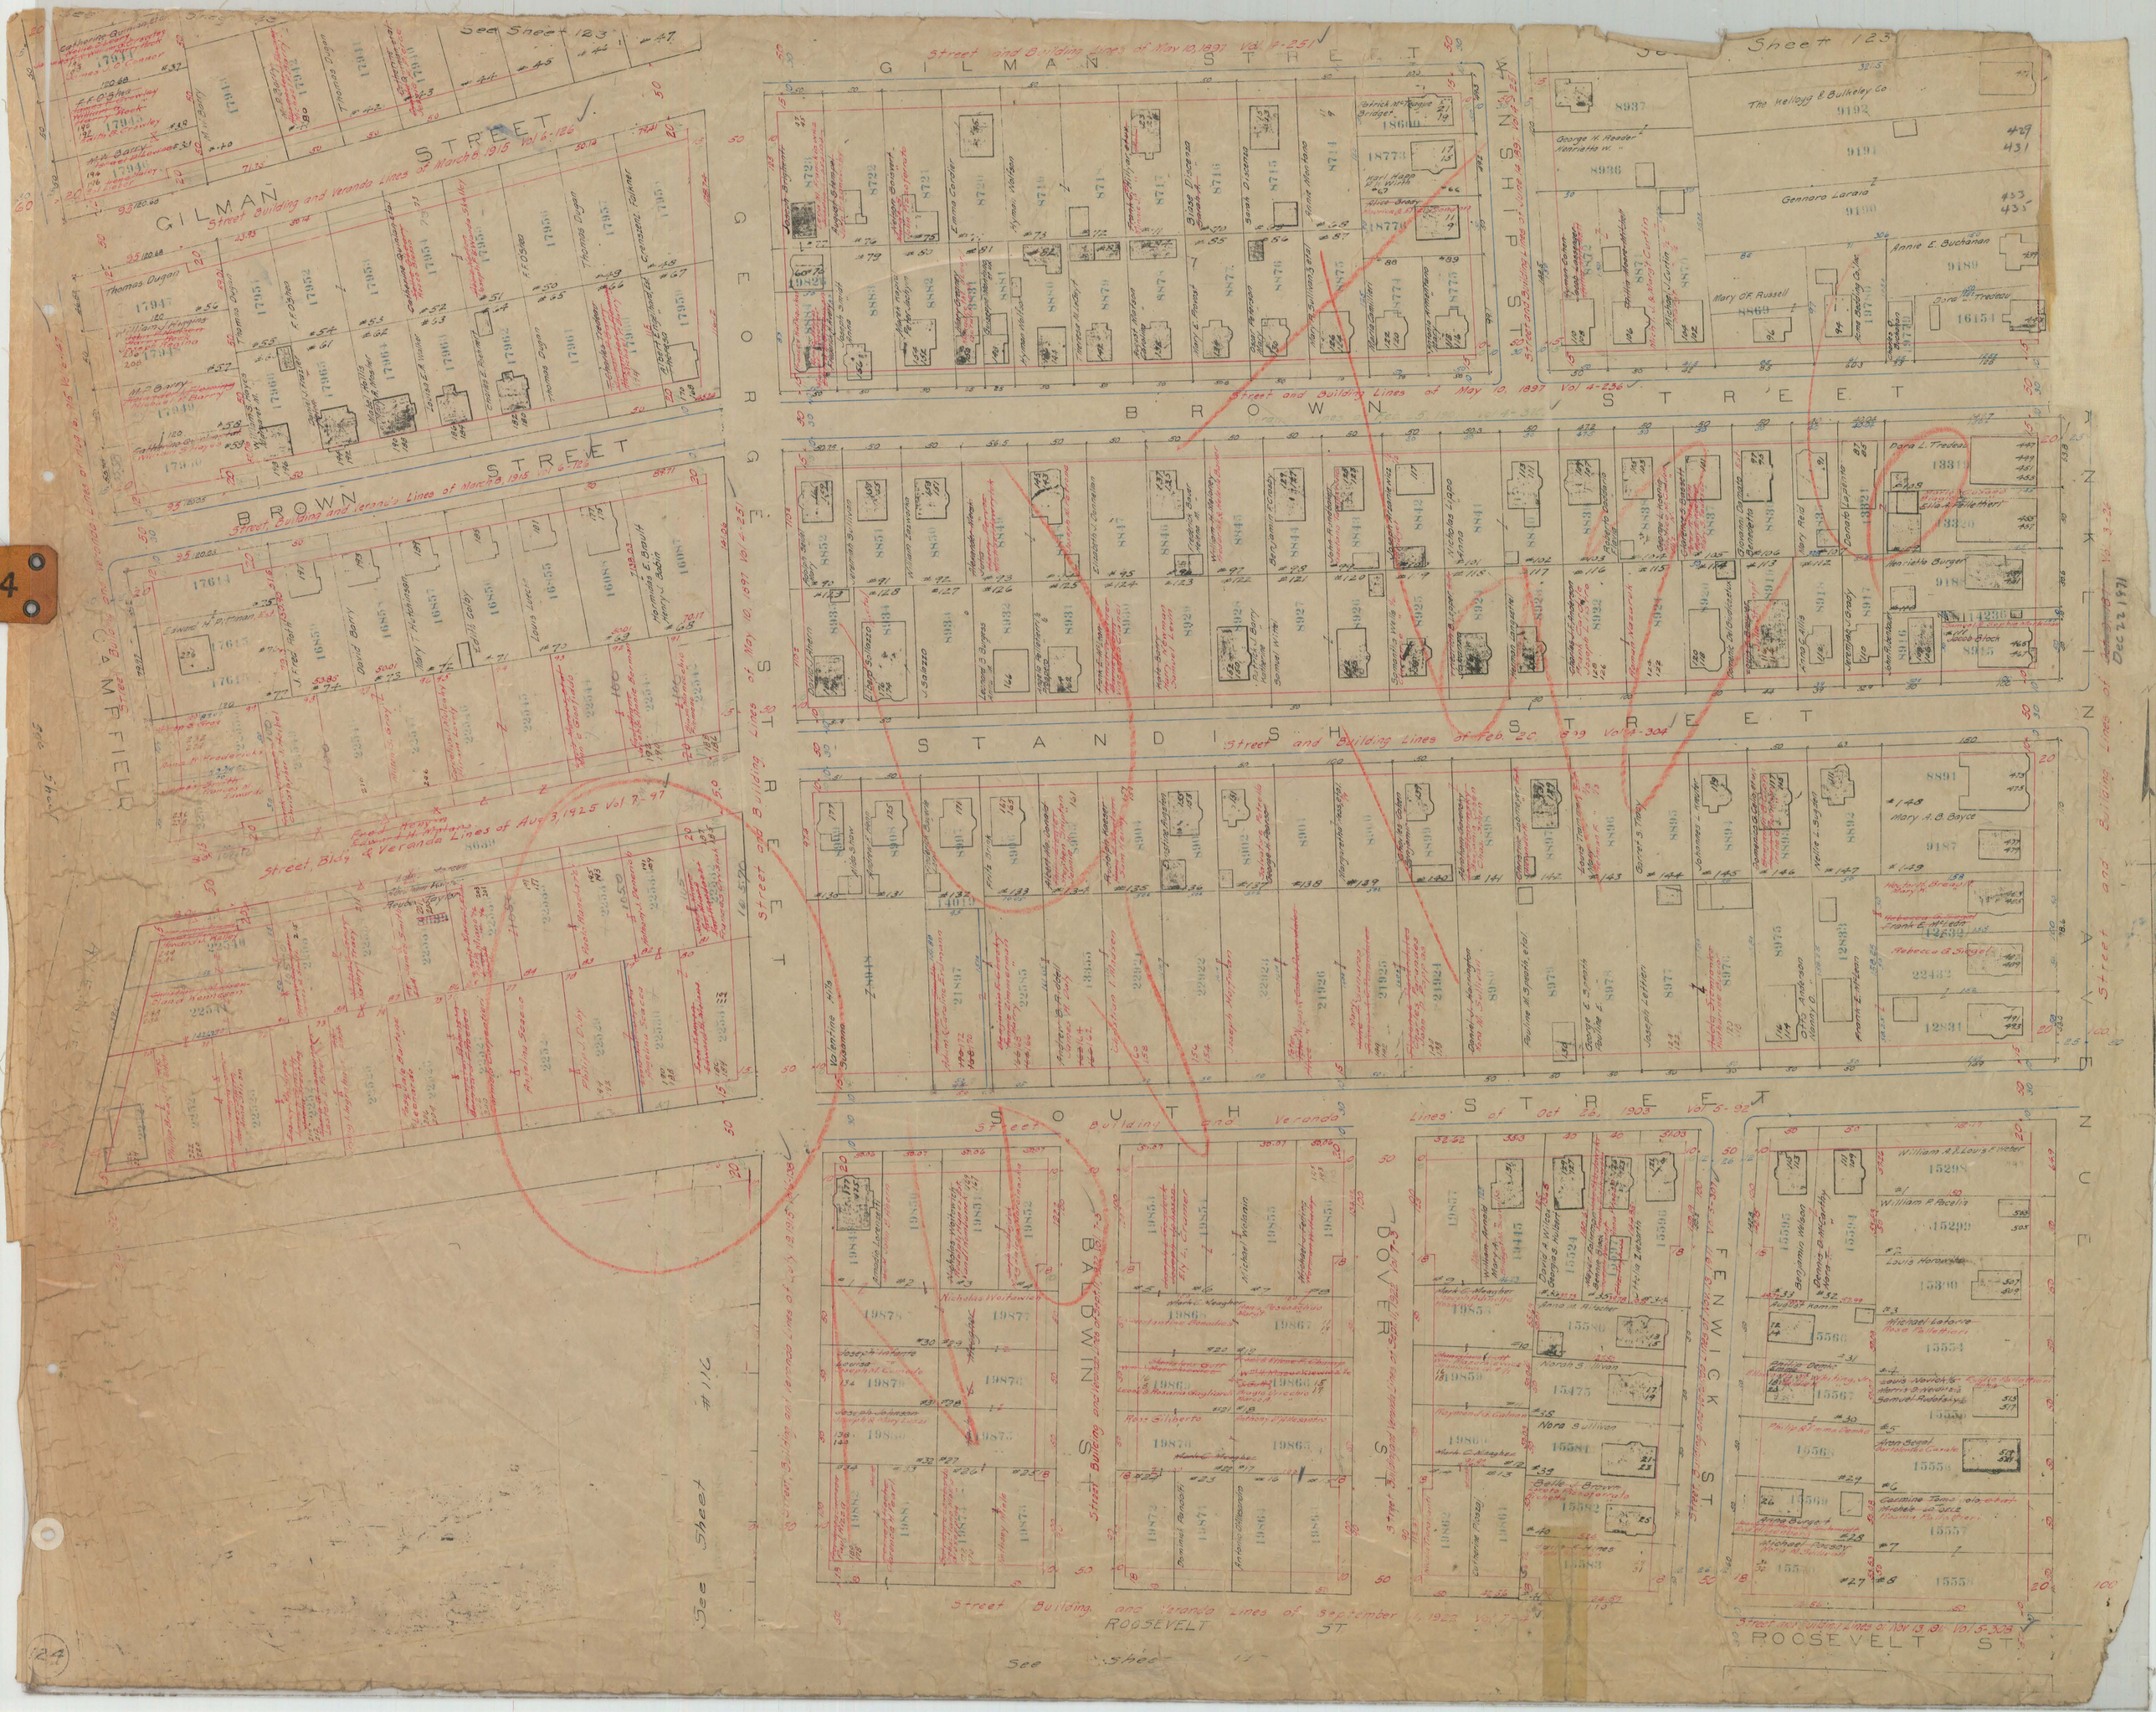
GILMAN STREET
BROWN STREET
STANDISH STREET
SOUTH STREET
GEORGE STREET
CAMPFIELD AVE
BALDWIN ST
DOVER ST
FENWICK ST
ROOSEVELT ST
See Sheet 123
See Sheet #116
Street and Building Lines of May 10, 1897 Vol 4-251
Street and Building Lines of May 10, 1897 Vol 4-256
Street and Building Lines of Feb 20, 1899 Vol 4-304
Street Building and Veranda Lines of Oct 20, 1903 Vol 5-92
Street Building and Veranda Lines of March 8, 1915 Vol 6-126
Street, Building and Veranda Lines of March 8, 1915 Vol 6-128
Street, Bldg & Veranda Lines of Aug 3, 1925 Vol 8-97
Street Building and Veranda Lines of Nov 10, 1897 Vol 4-257
Street Building and Veranda Lines of July 19, 1915
Street Building and Veranda Lines of September 11, 1922 Vol 7-3
Street Building and Veranda Lines of Nov 13, 31 Vol 5-303
Dec 22 1931