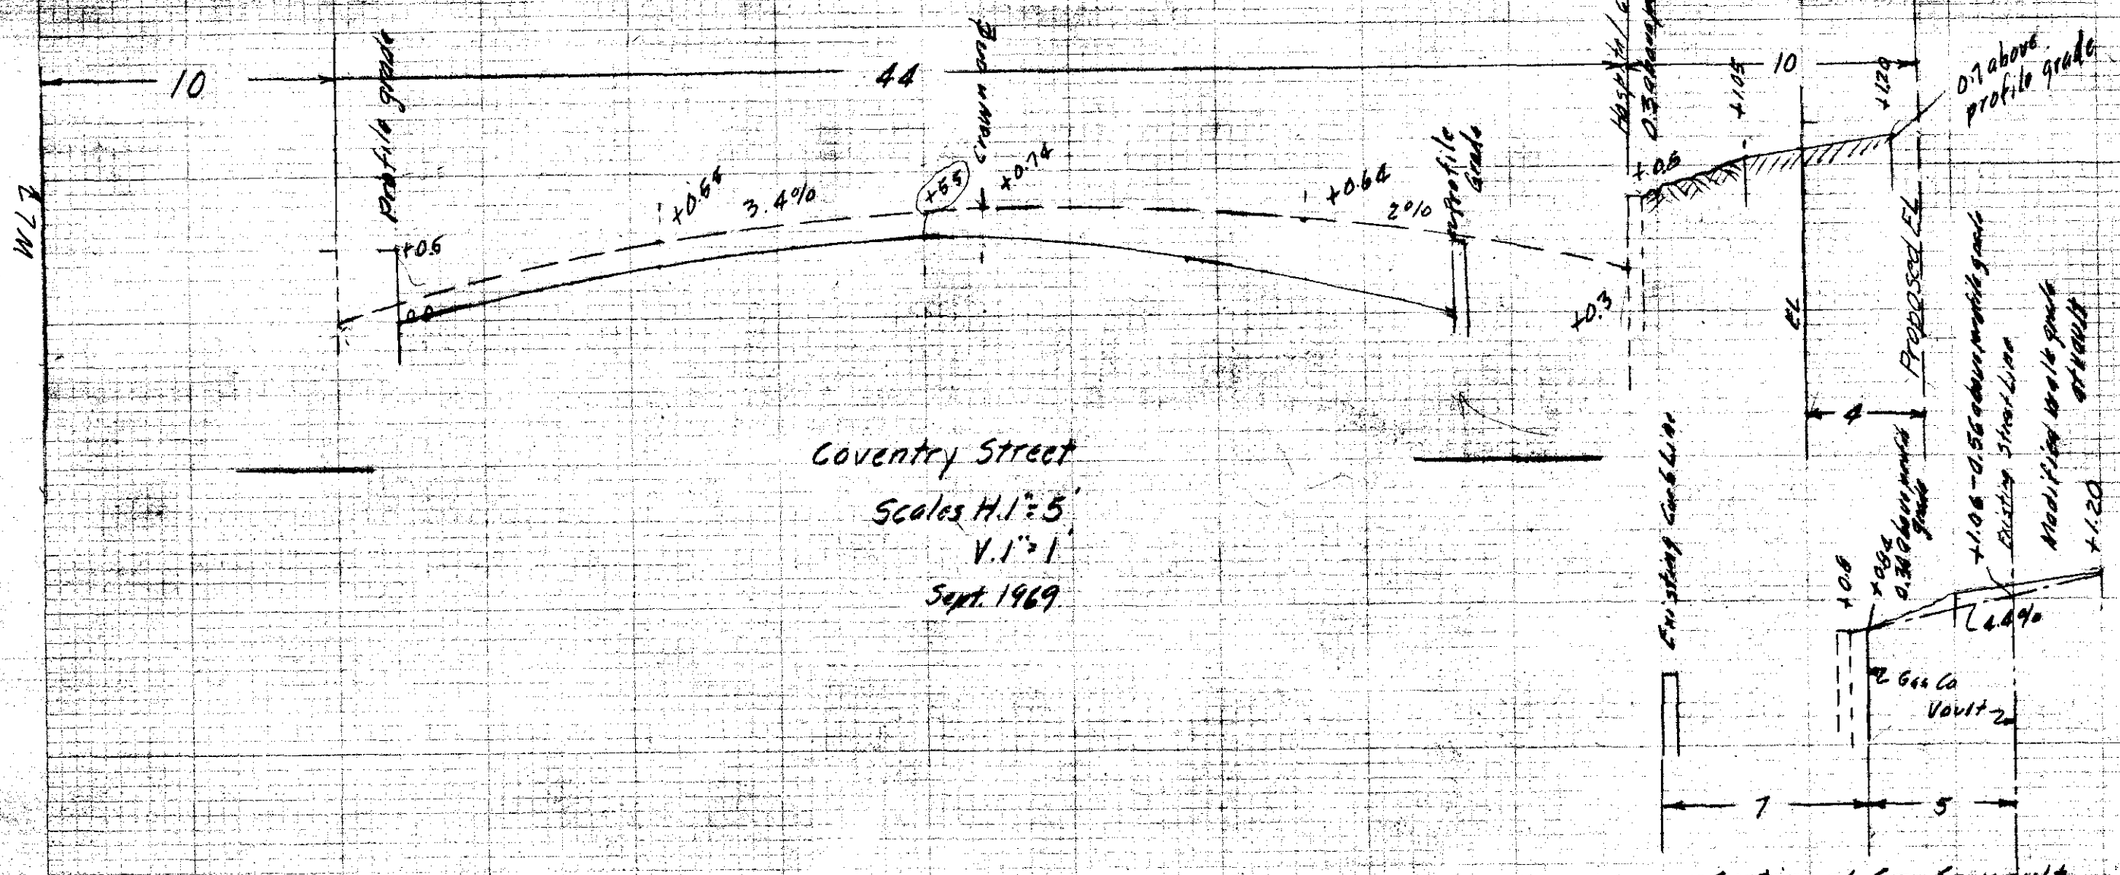

Coventry Street

Scales H.1" = 5'
V.1" = 1'
Sept. 1969

Section at Gas Co. vault

File with 124/24