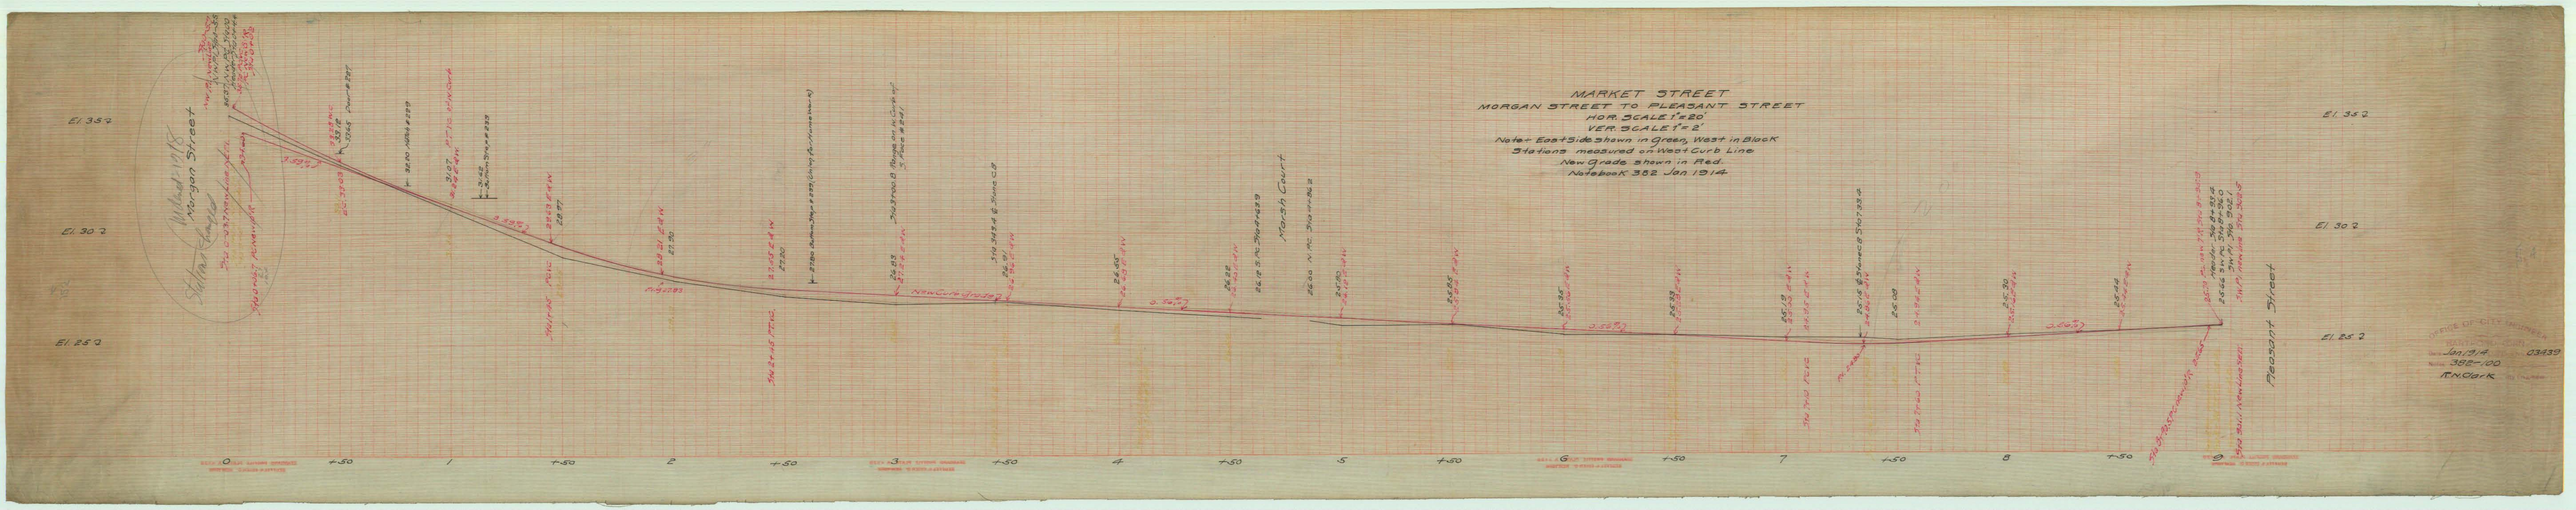
MARKET STREET
MORGAN STREET TO PLEASANT STREET
HOR. SCALE 1"=20'
VER. SCALE 1"=2'
Note: East Side Shown in Green, West in Black
Stations measured on West Curb Line
New Grade shown in Red.
Notebook 382 Jan 1914
Morgan Street
North Court
Pleasant Street
El. 35.2
El. 30.2
El. 25.2
0
+50
1
+50
2
+50
3
+50
4
+50
5
+50
6
+50
7
+50
8
+50
9
OFFICE OF CITY ENGINEER
Date Jan. 1914
Scale 382-100
Rev. Dark
03139