


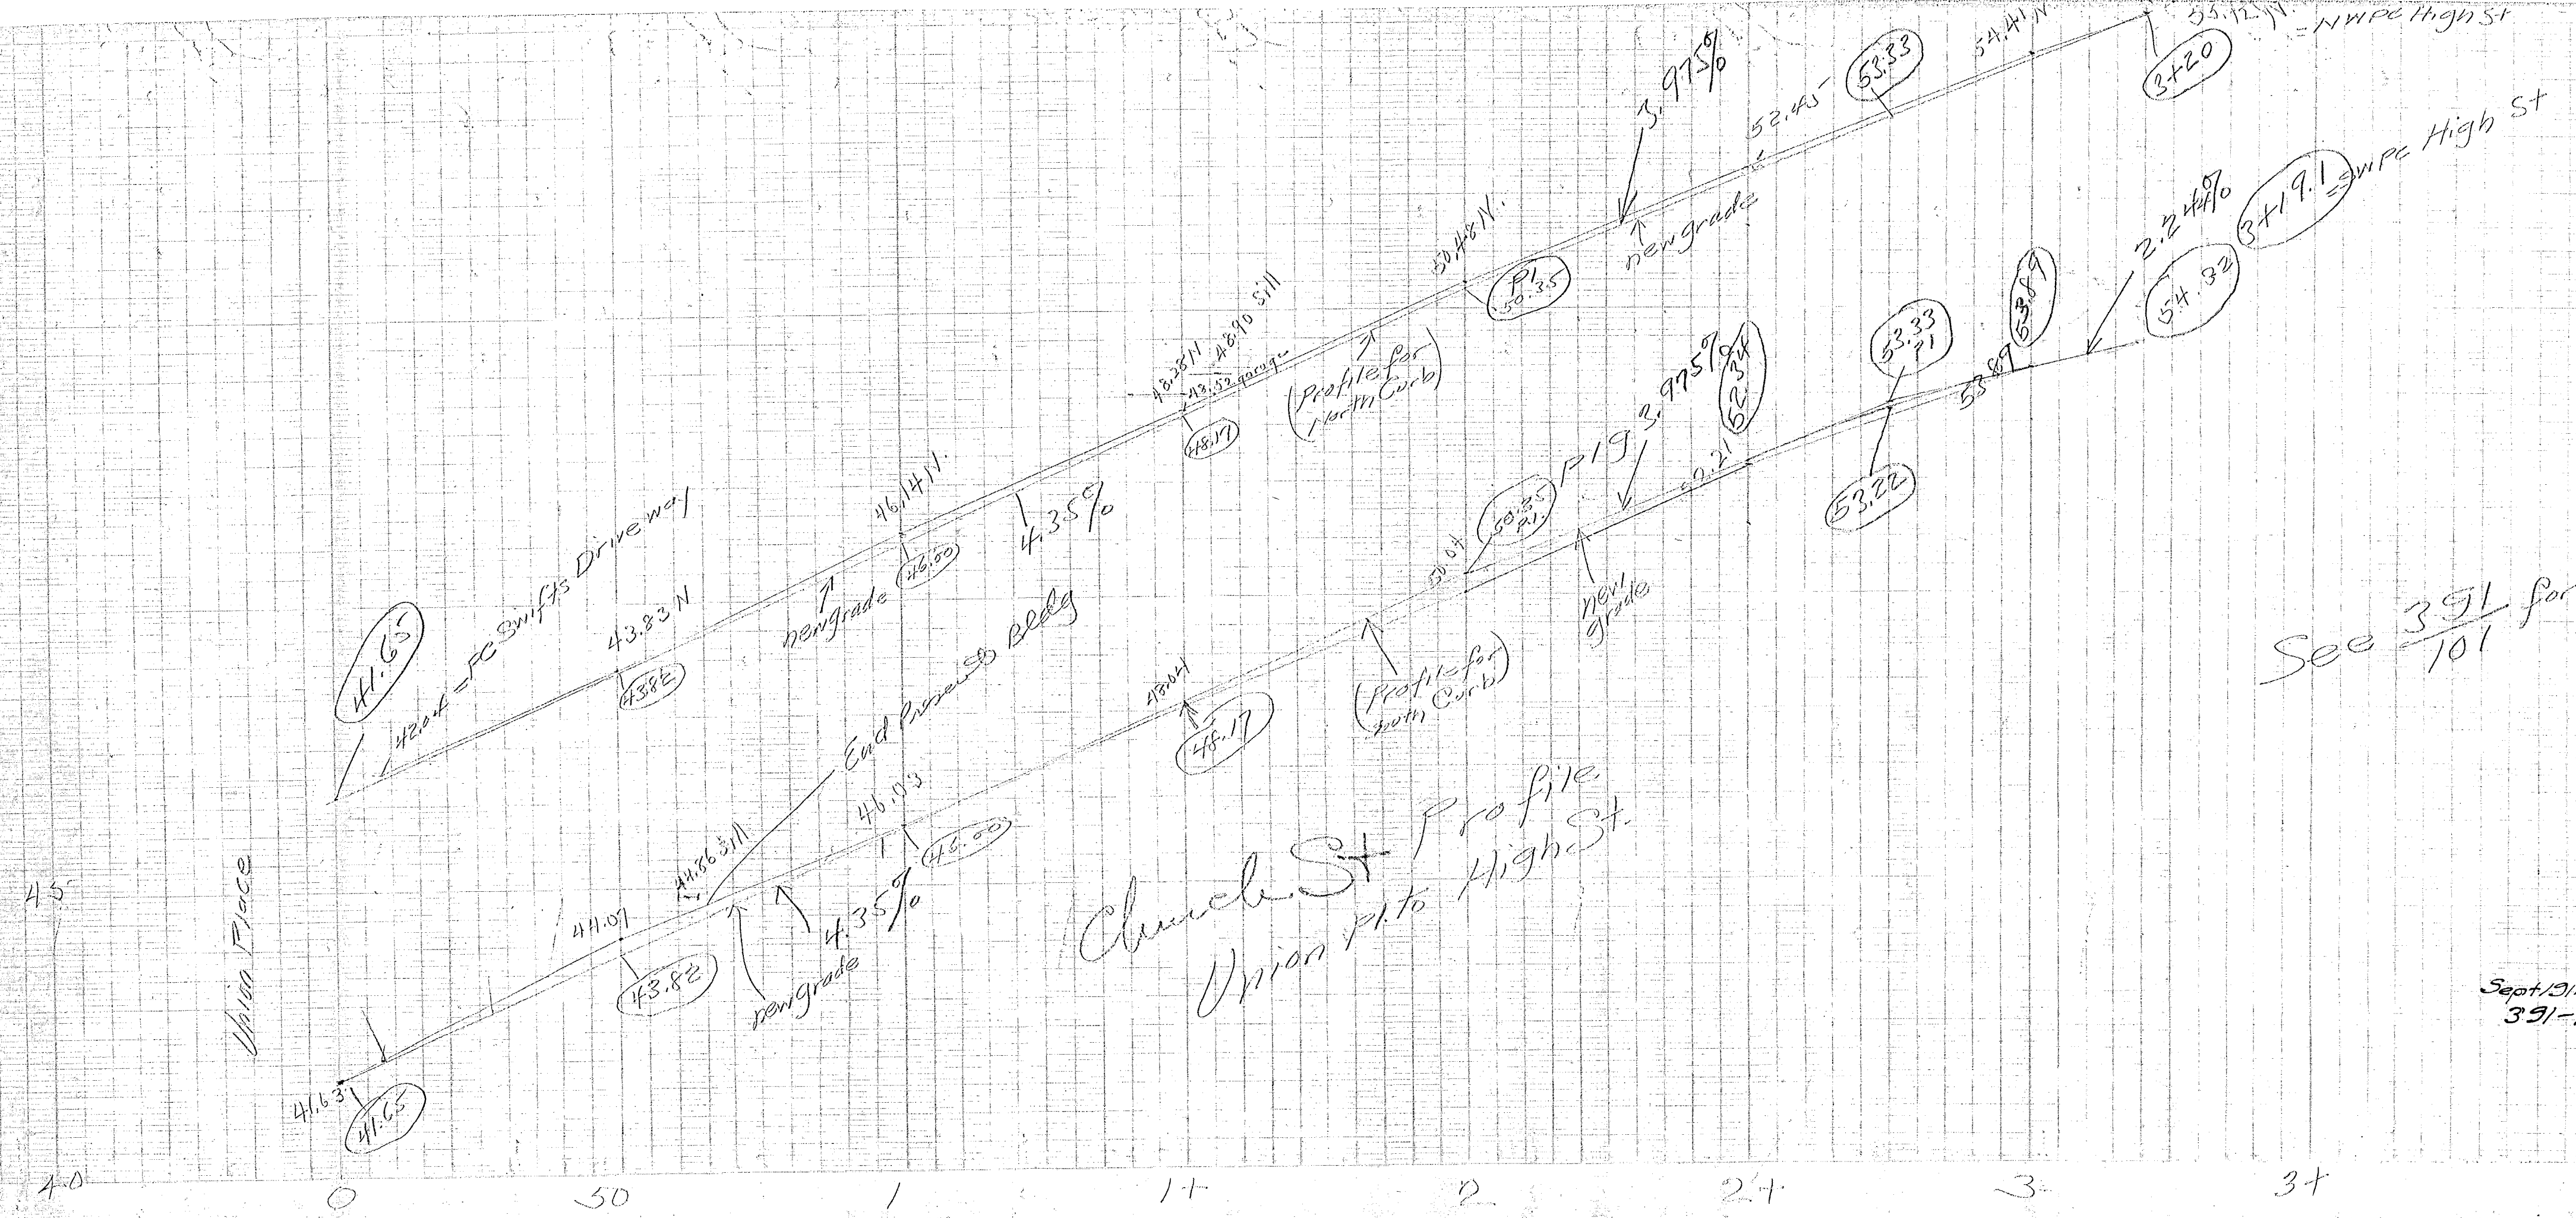

Church St Profile
Union Pl. to High St.

See 391/101 for notes

Sept 1914
391-101

03856