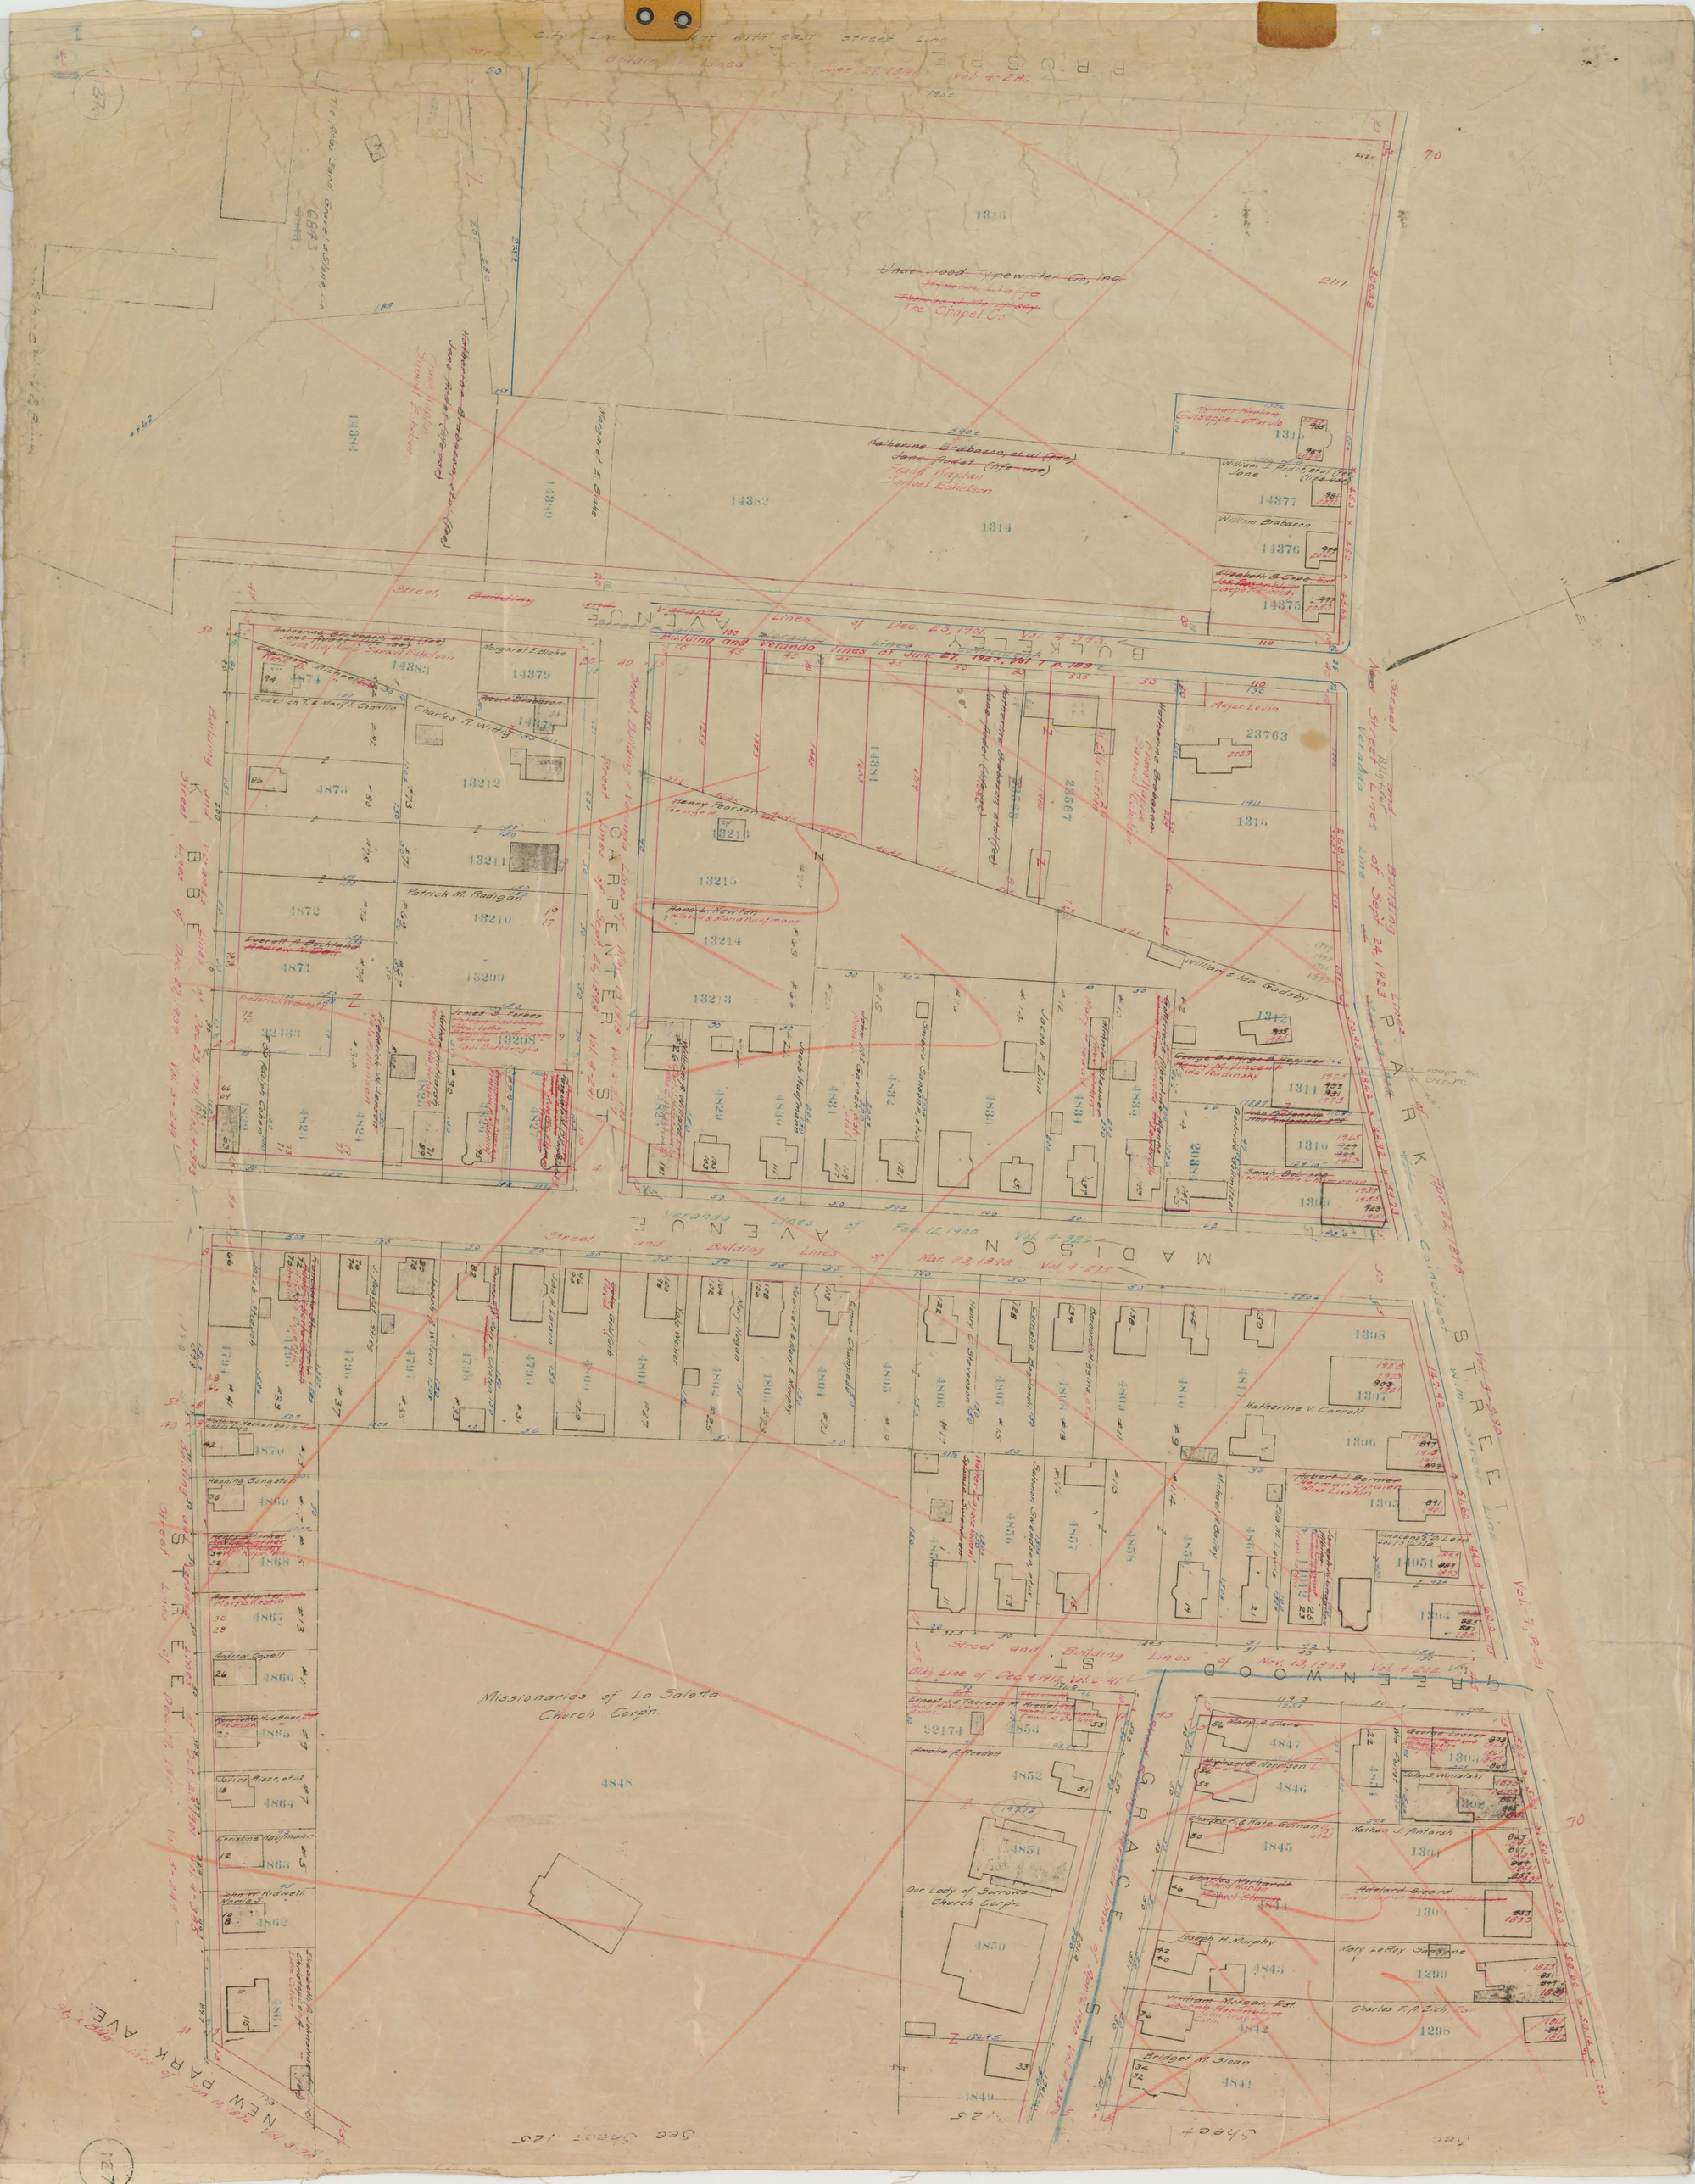
City Line East with east street Line
Building Lines of June 27, 1870 Vol. 4-282
F R O G P I E
Underwood Typewriter Co, Inc
The Chapel Co
Giuseppe Lotturdo
William J. Pizzi et al
William Brabazon
Frank Kaplan
Samuel Edelson
Veranda Lines of Dec. 23, 1901 Vol. 4-343
Building and Veranda lines of June 27, 1927
B U L K E L E Y A V E N U E
Veranda Lines of Feb. 12, 1900 Vol. 4-326
Street and Building Lines of Nov. 23 1898 Vol. 4-275
M A D I S O N A V E N U E
Street and Building Lines of Nov. 13 1893 Vol. 4-202
G R E E N W O O D
Bldg Line of Dec 9, 1915 Vol. 41
Missionaries of La Saletta Church Corp'n.
Our Lady of Sorrows Church Corp'n.
Katherine V. Carroll
Nathan J. Antarsh
Mary LeRoy Sprague
Charles F. A. Zich
Bridget M. Sloan
Joseph H. Murphy
Charles Merhardt
Patrick M. Radigan
Charles A. Willig
Henry Pearson
Anna L. Newton
Aeyer Levin
William & Ida Godsby
Katherine Brabazon
Jane Ardet
Samuel Edelson
Margaret E. Blake
Frederick T. Conklin
James S. Forbes
Jacob F. Zich
Sarah Bee
Frederick Wendt
Fredrick H. Buckland
Morris Kostin
Henning Bangstad
Adolph Quell
Amalia A. Friedell
Linnet & Theresa M. Friedell
Mary A. Clare
Michael & Morrison
Charles A. & Hale Gurnan
Charles Merhardt
Adelard Sicard
Bridget M. Sloan
Vol. 4-282
Vol. 4-326
Vol. 4-275
Vol. 4-202
Vol. 7, P. 31
See Sheet 125
See Sheet 125
K I B B E
C A R P E N T E R
P A R K
S T R E E T
N E W P A R K A V E
G R A C E S T