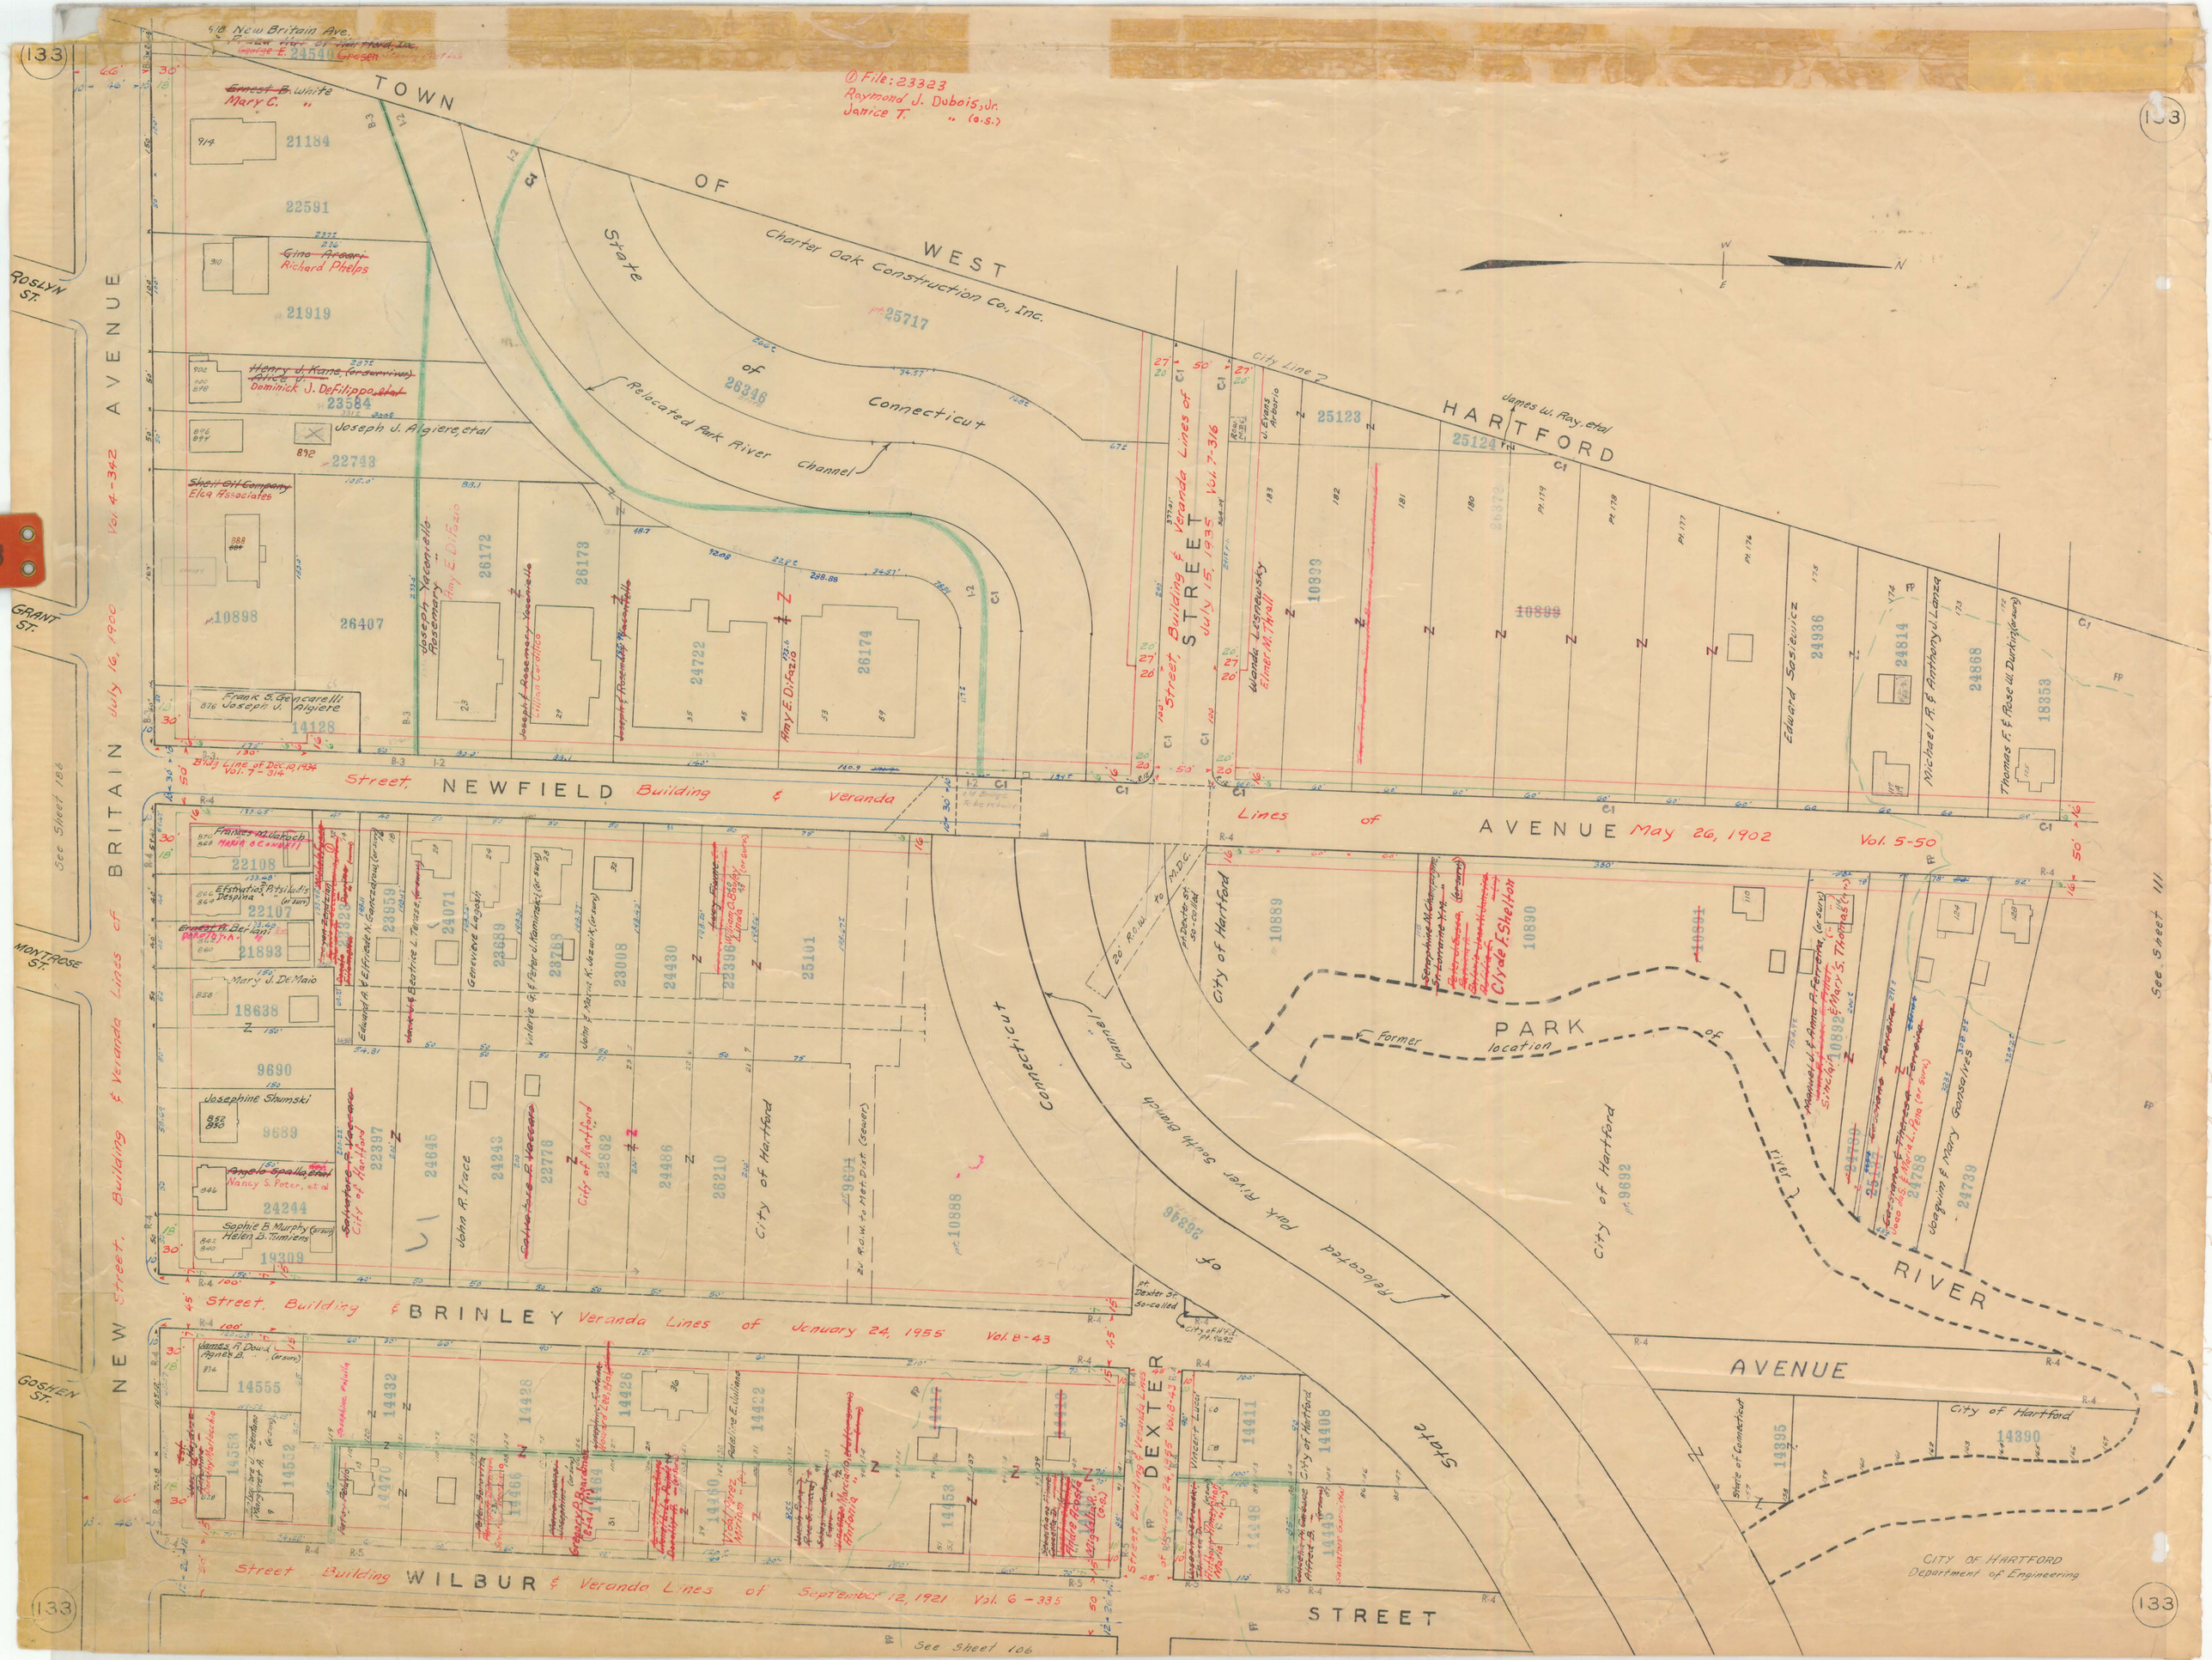
TOWN OF WEST HARTFORD
BRITAIN AVENUE
NEW BRITAIN AVENUE
NEWFIELD STREET
BRINLEY AVENUE
WILBUR STREET
DEXTER STREET
PARK RIVER AVENUE
Charter Oak Construction Co., Inc.
State of Connecticut
Relocated Park River
Former location of Park River
City of Hartford
Vol. 4-342 July 16, 1900
Vol. 7-316 July 15, 1935
Vol. 5-50 May 26, 1902
Vol. 8-43 January 24, 1955
Vol. 6-335 September 12, 1921
See Sheet 186
See Sheet 111
CITY OF HARTFORD
Department of Engineering