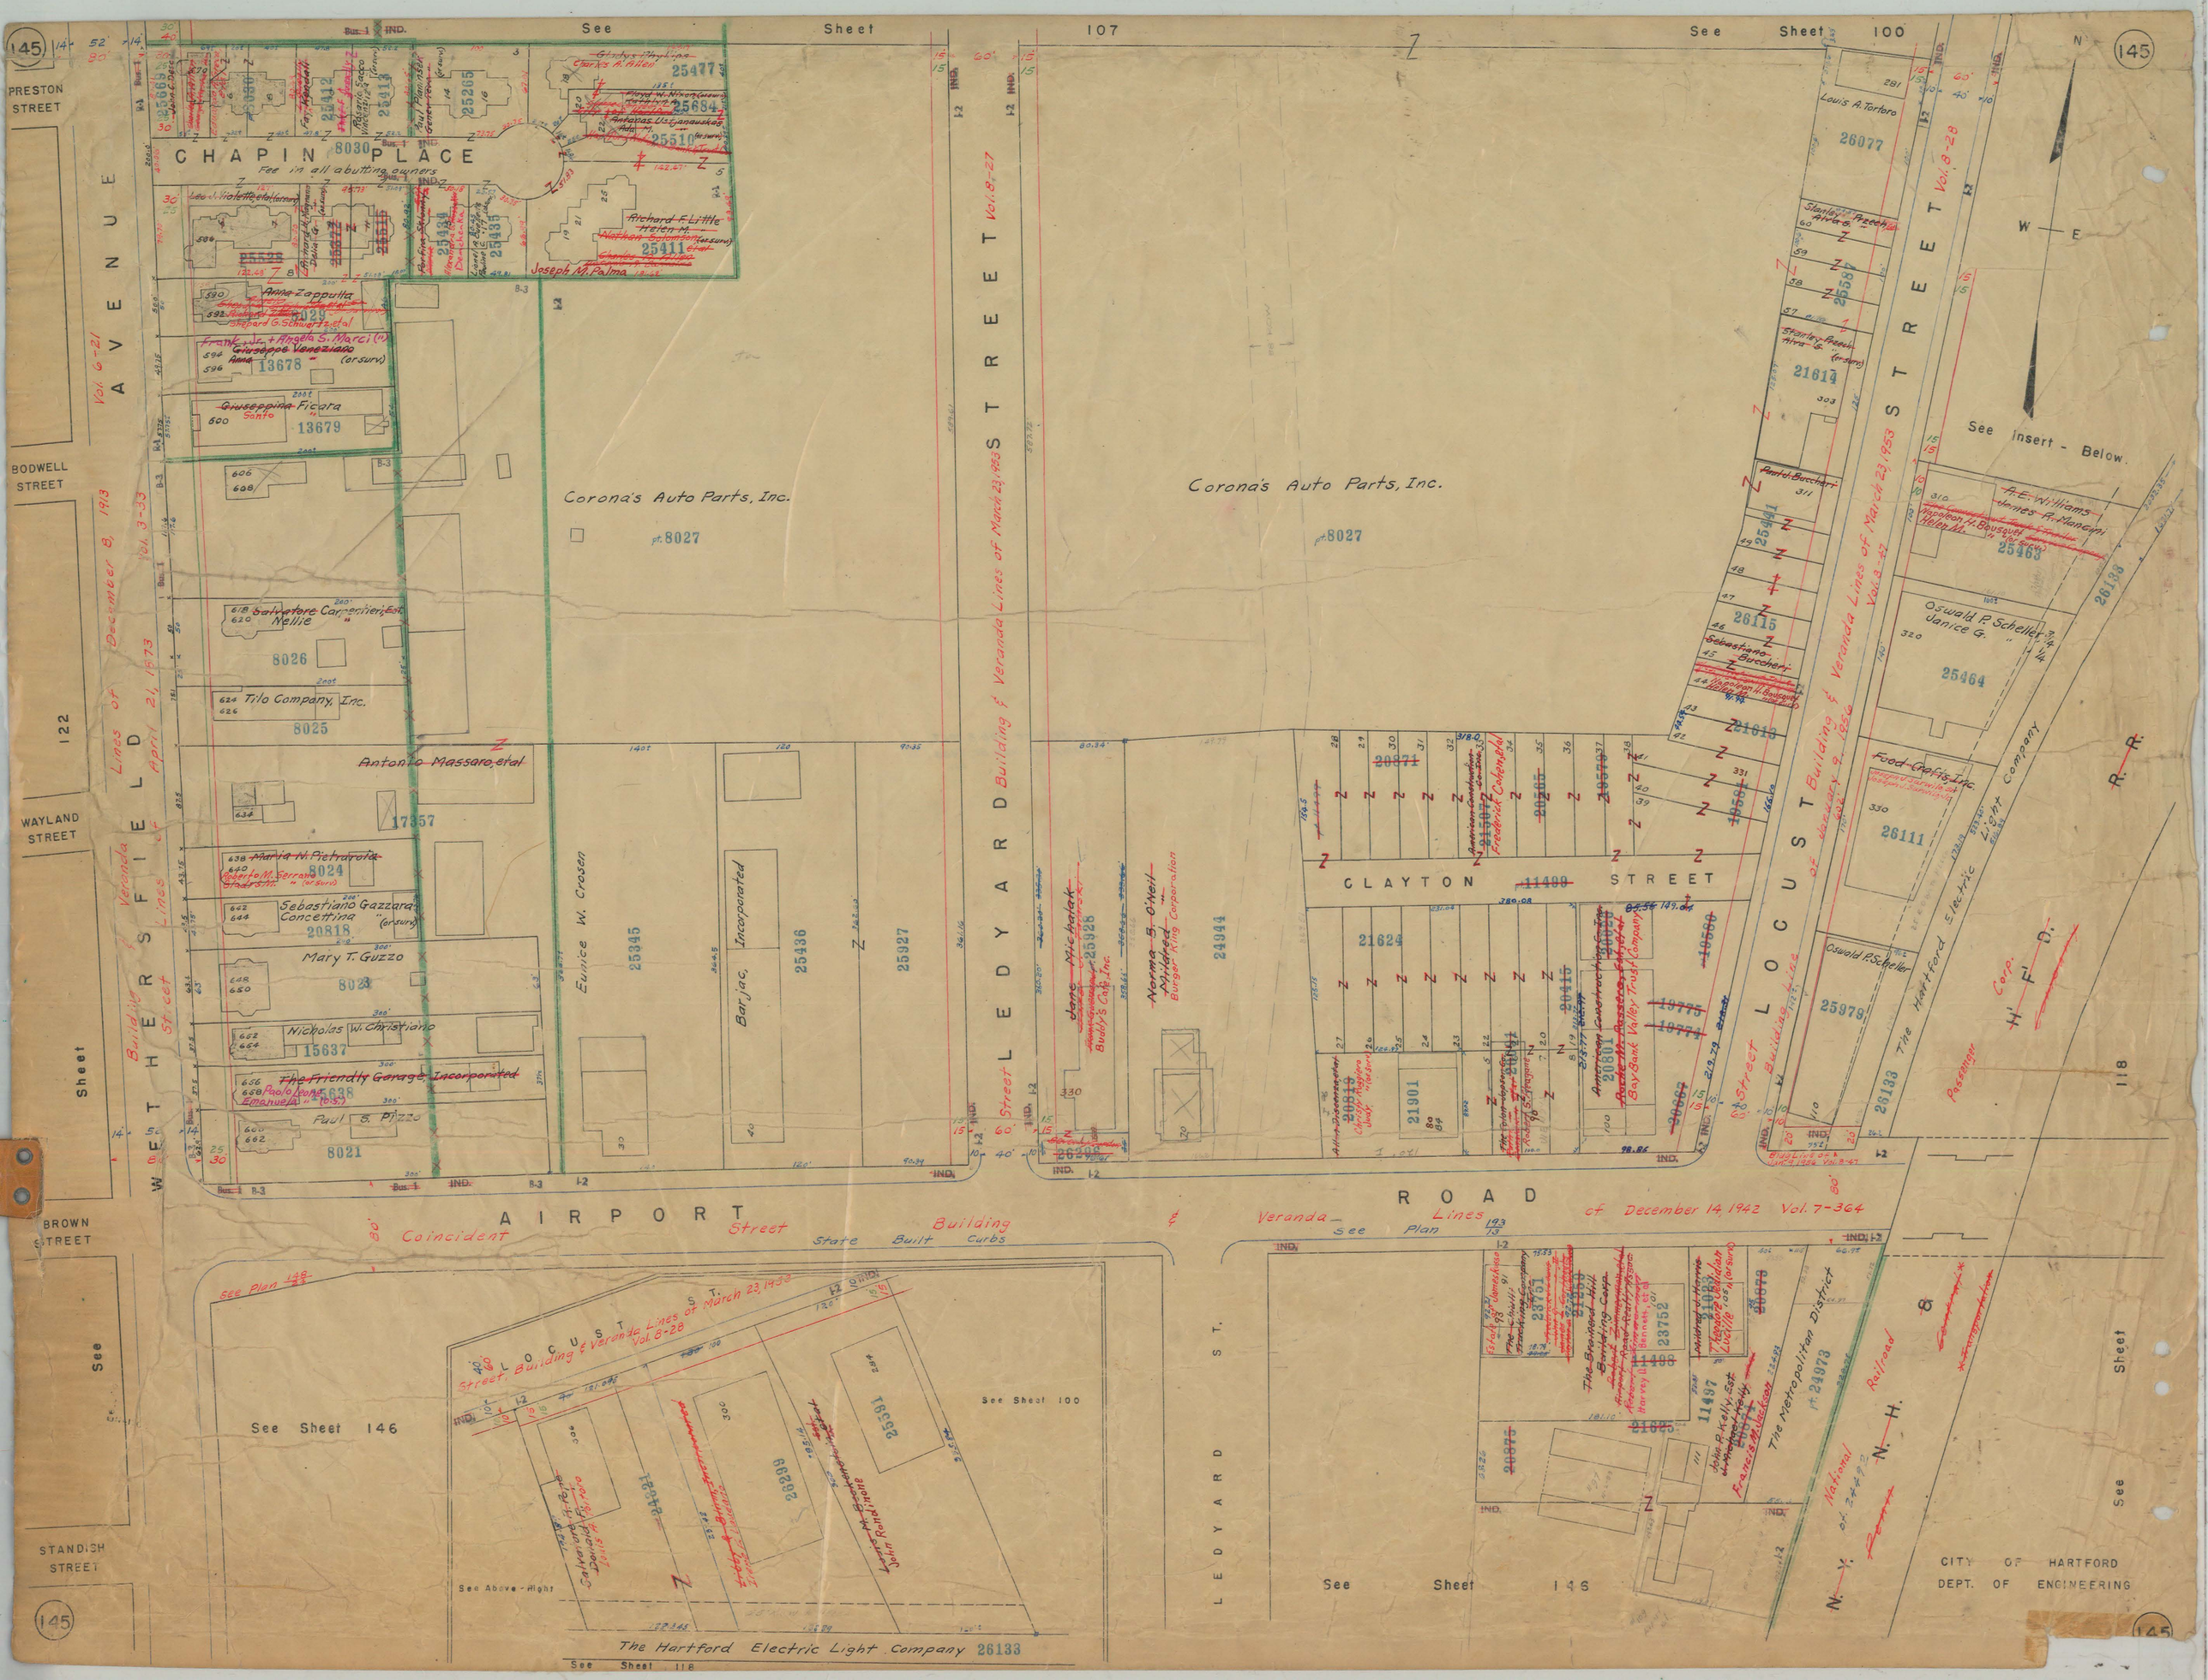
145
See Sheet 107
See Sheet 100
PRESTON STREET
BODWELL STREET
WAYLAND STREET
BROWN STREET
STANDISH STREET
WETHERSFIELD AVENUE
CHAPIN PLACE
Fee in all abutting owners
Corona's Auto Parts, Inc.
pt. 8027
Trilo Company, Inc.
Antonio Massaro, et al
Eunice W. Crosen
Barjac, Incorporated
LEDYARD STREET
Vol. 8-27
CLAYTON STREET
LOCUST STREET
Vol. 8-28
Food Crafts Inc.
The Hartford Electric Light Company
See Insert - Below.
AIRPORT ROAD
Coincident Street, Building & Veranda Lines of March 23, 1953 Vol. 8-28
State Built Curbs
See Plan 148
See Sheet 146
See Sheet 100
See Above - Right
The Hartford Electric Light Company 26133
See Sheet 118
Veranda & Building Lines of December 14, 1942 Vol. 7-364
See Plan 193
See Sheet 145
The Metropolitan District
N. Y. N. H. & H. Railroad
CITY OF HARTFORD
DEPT. OF ENGINEERING