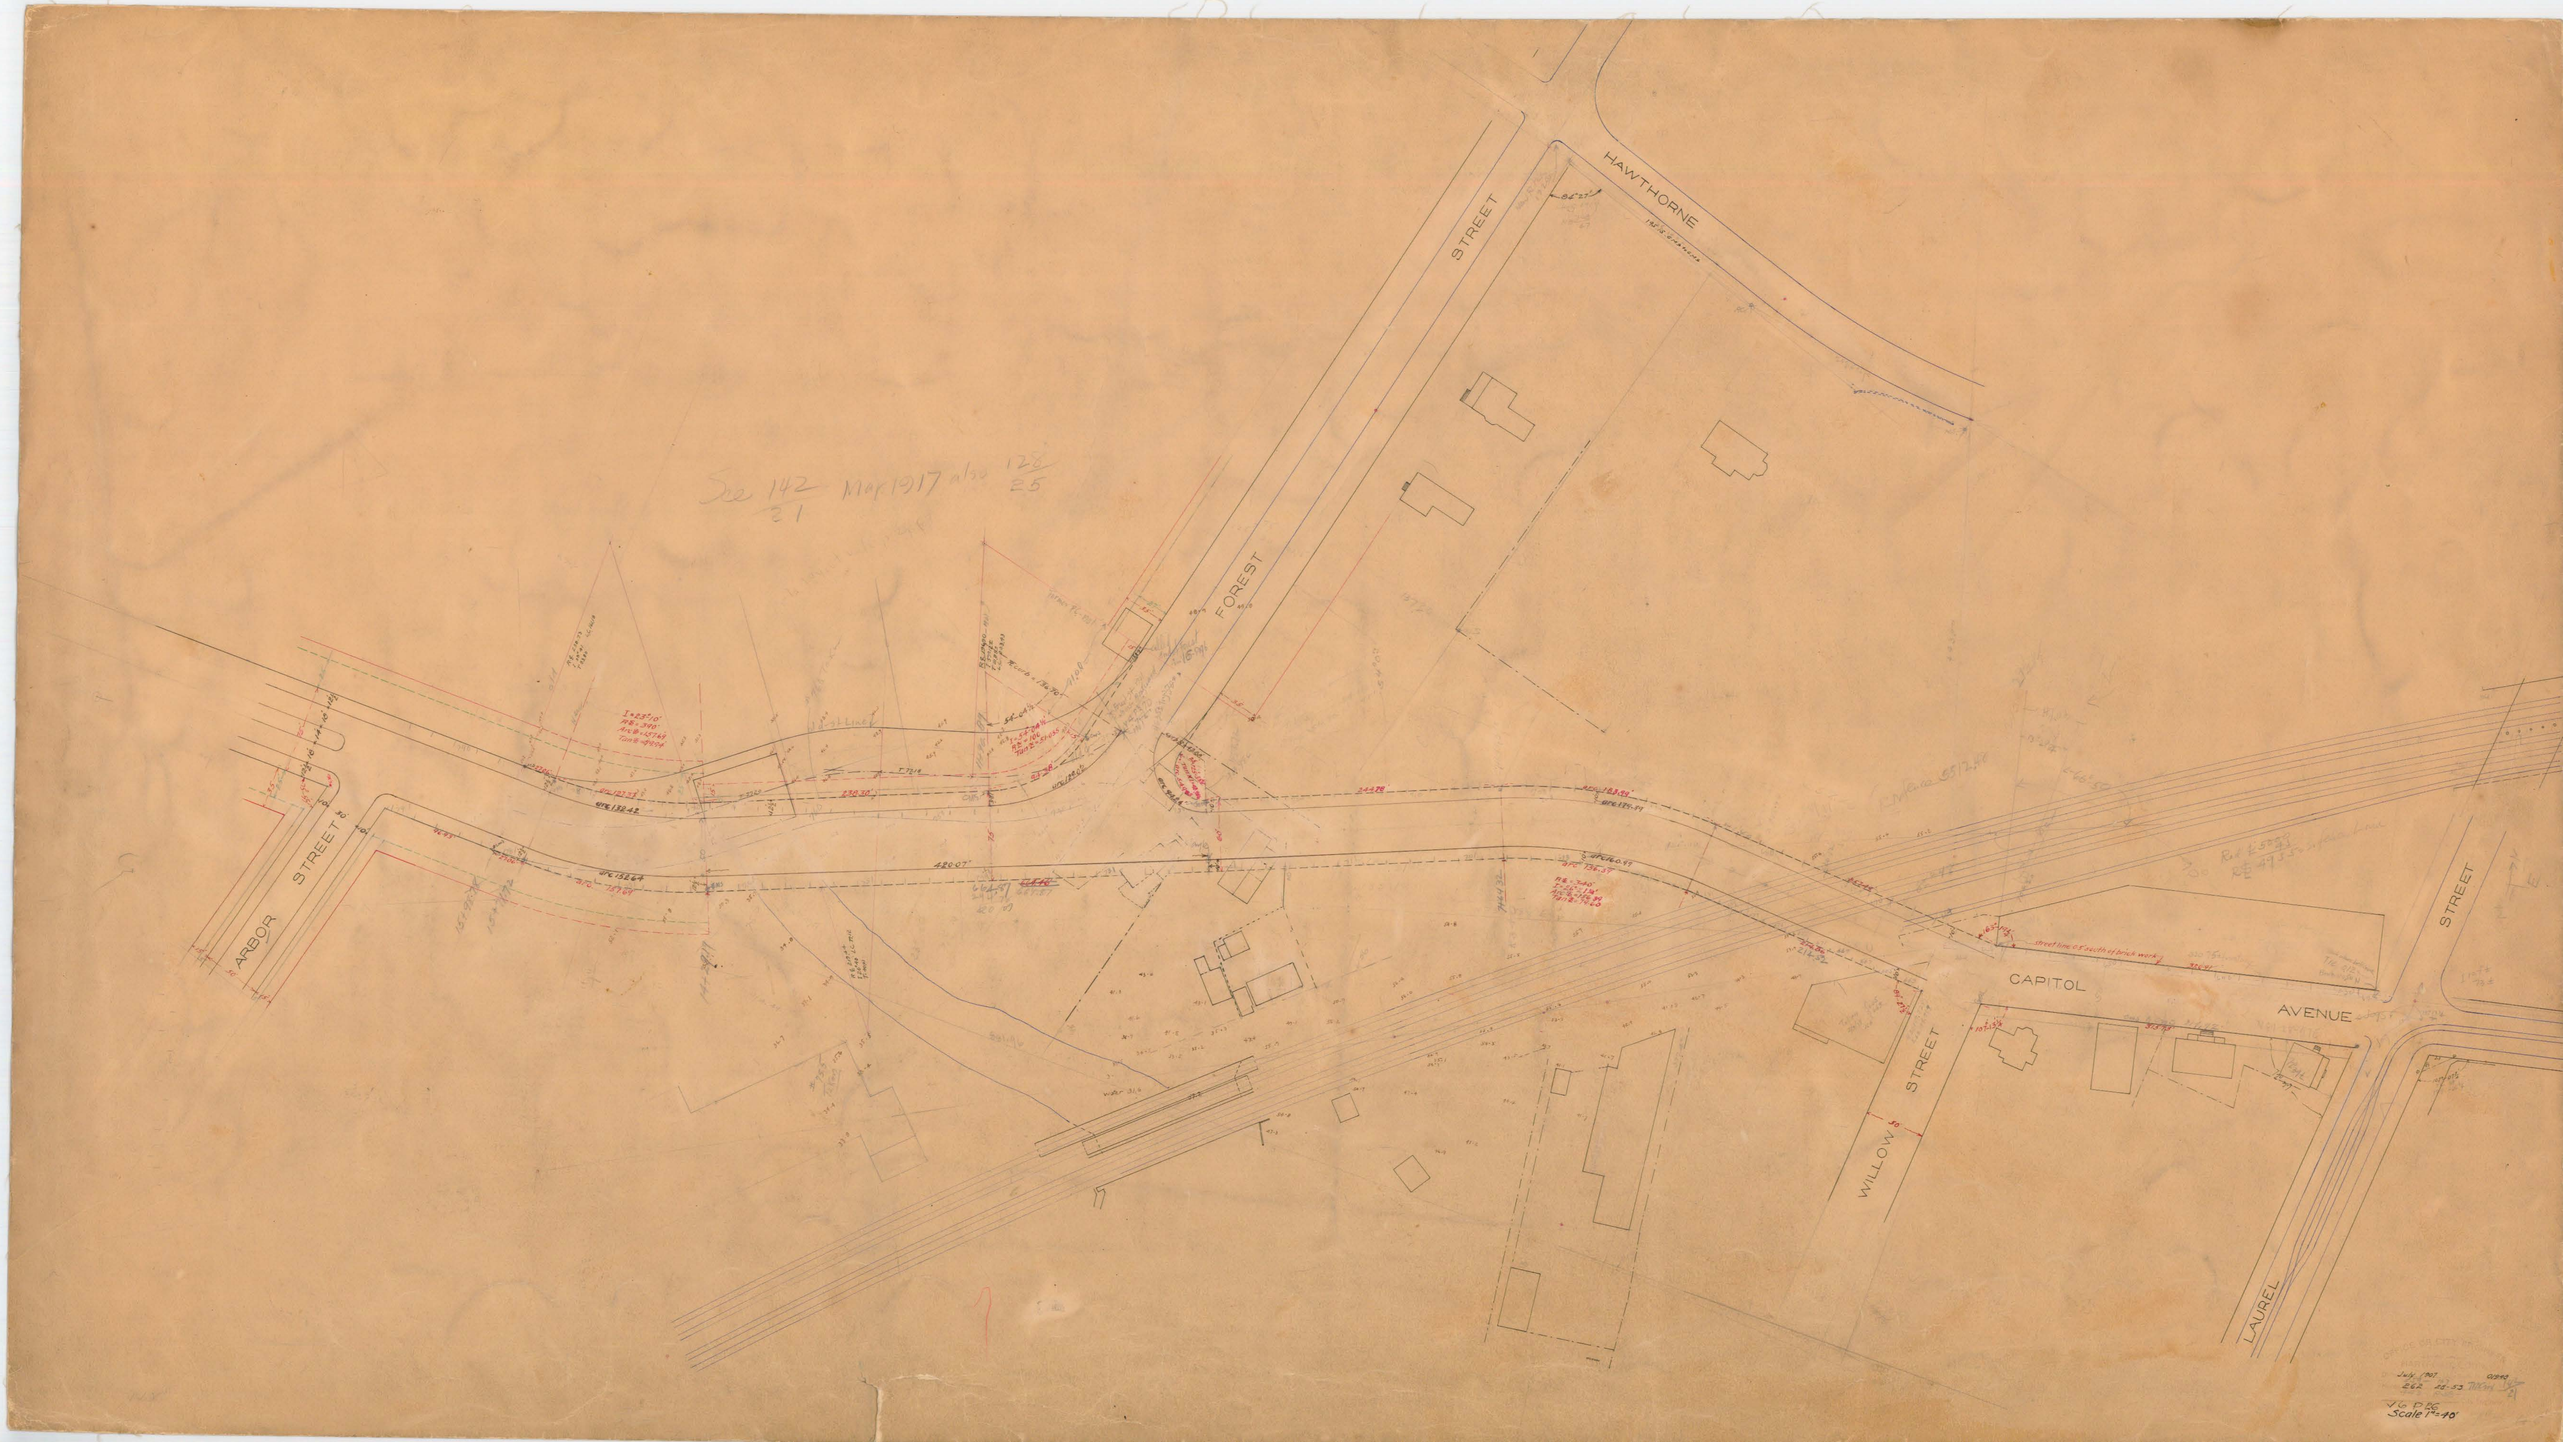
HAWTHORNE
STREET
FOREST
STREET
ARBOR
STREET
CAPITOL
AVENUE
STREET
WILLOW
STREET
LAUREL
Scale 1"=40'