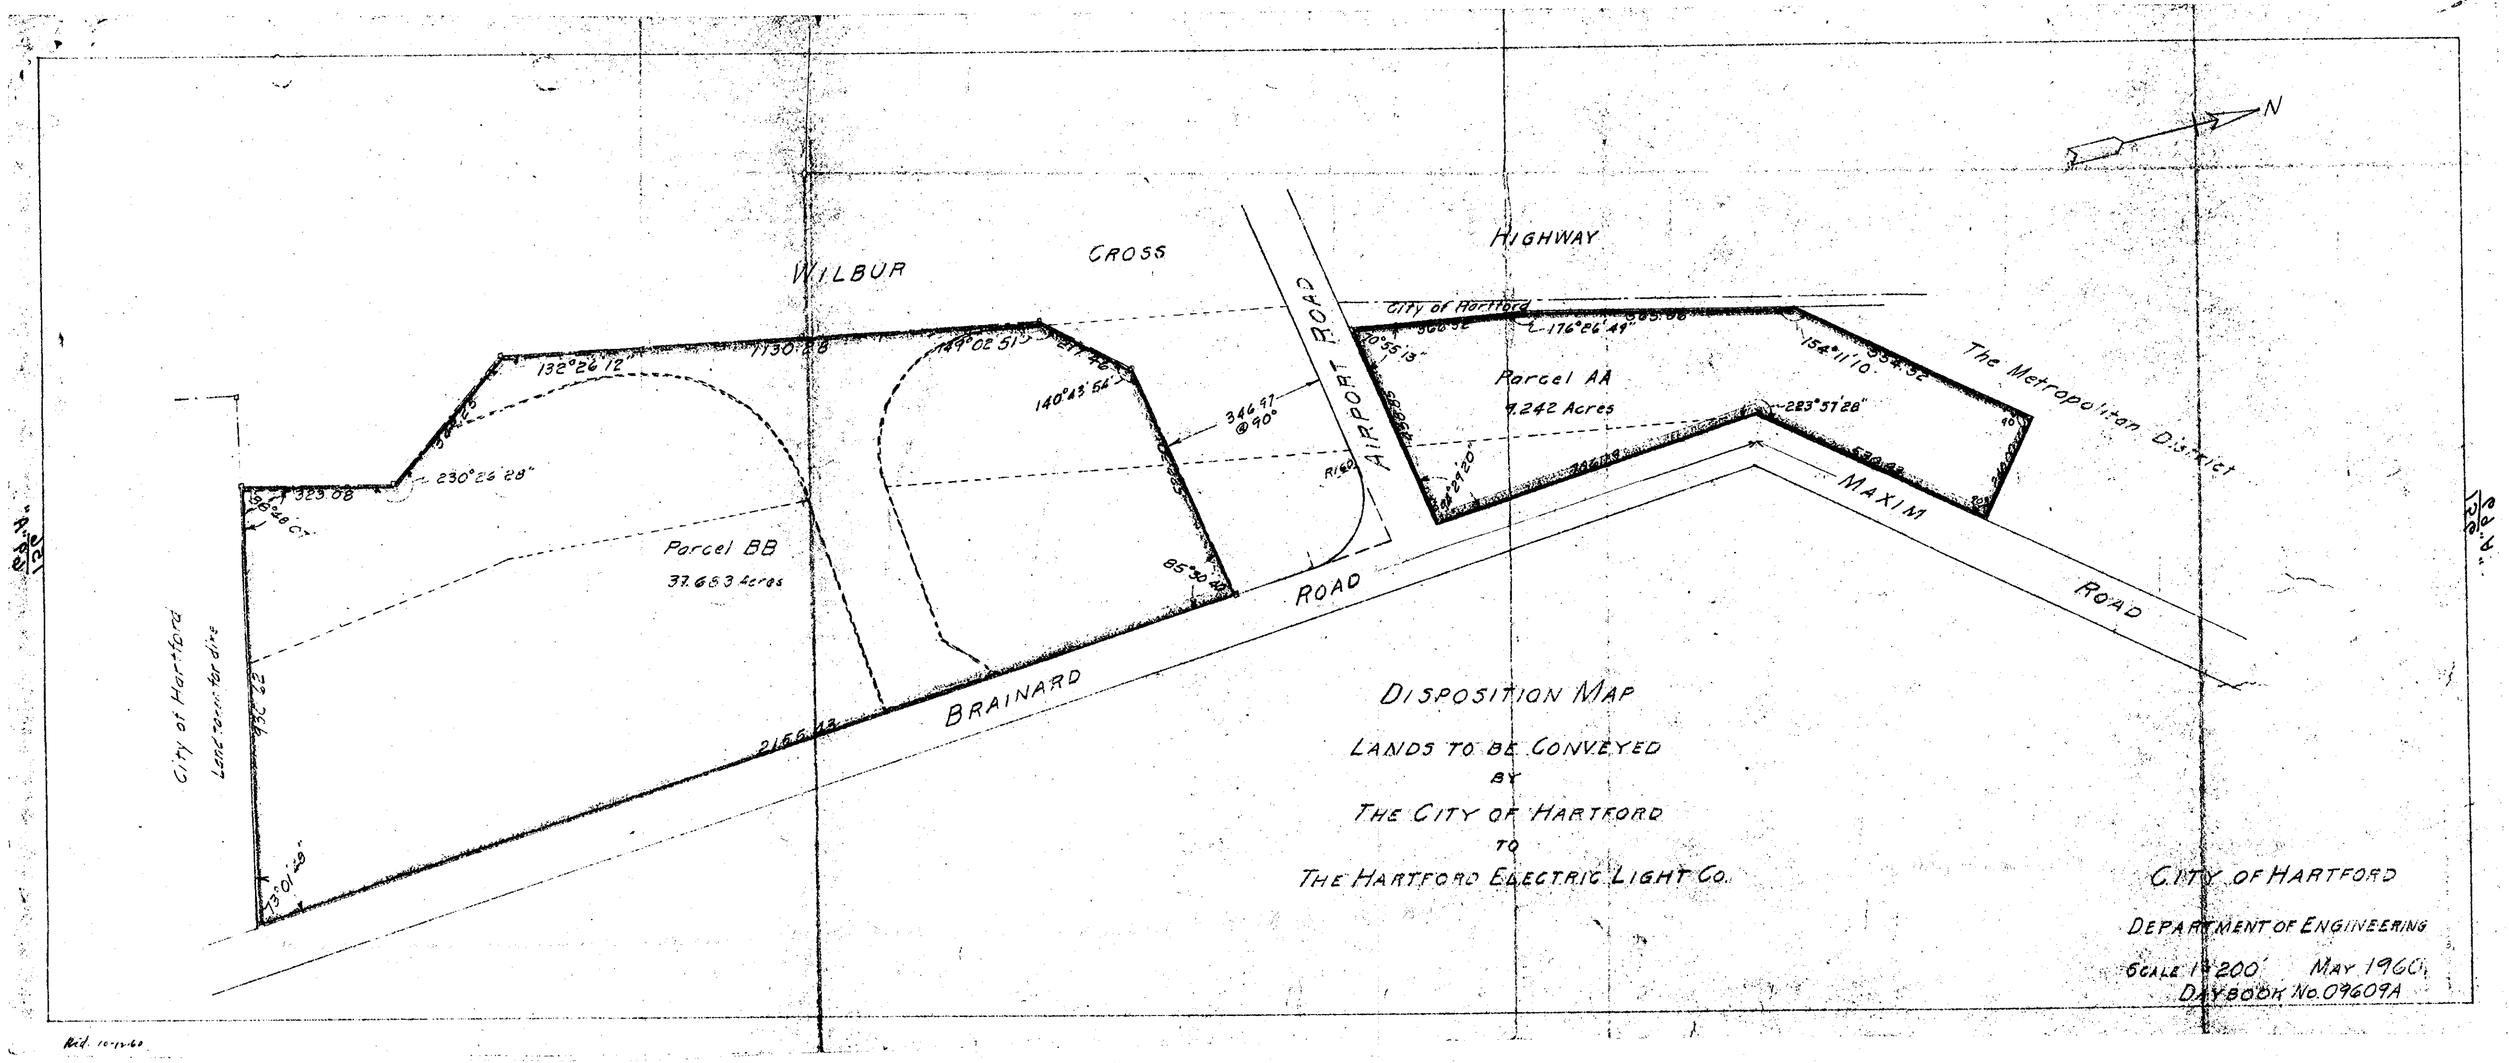
N
WILBUR CROSS HIGHWAY
City of Hartford
AIRPORT ROAD
Parcel AA
9.242 Acres
The Metropolitan District
MAXIM ROAD
BRAINARD ROAD
Parcel BB
37.653 Acres
City of Hartford
Land to be conveyed
132°26'12"
1130.28
144°02'51"
140°43'54"
346.97
@90°
R160
176°26'49"
154°11'10"
223°57'28"
230°26'28"
329.08
85°30'
2156.43
DISPOSITION MAP
LANDS TO BE CONVEYED
BY
THE CITY OF HARTFORD
TO
THE HARTFORD ELECTRIC LIGHT CO.
CITY OF HARTFORD
DEPARTMENT OF ENGINEERING
SCALE 1" = 200'
MAY 1960
DAYBOOK No. 09609A