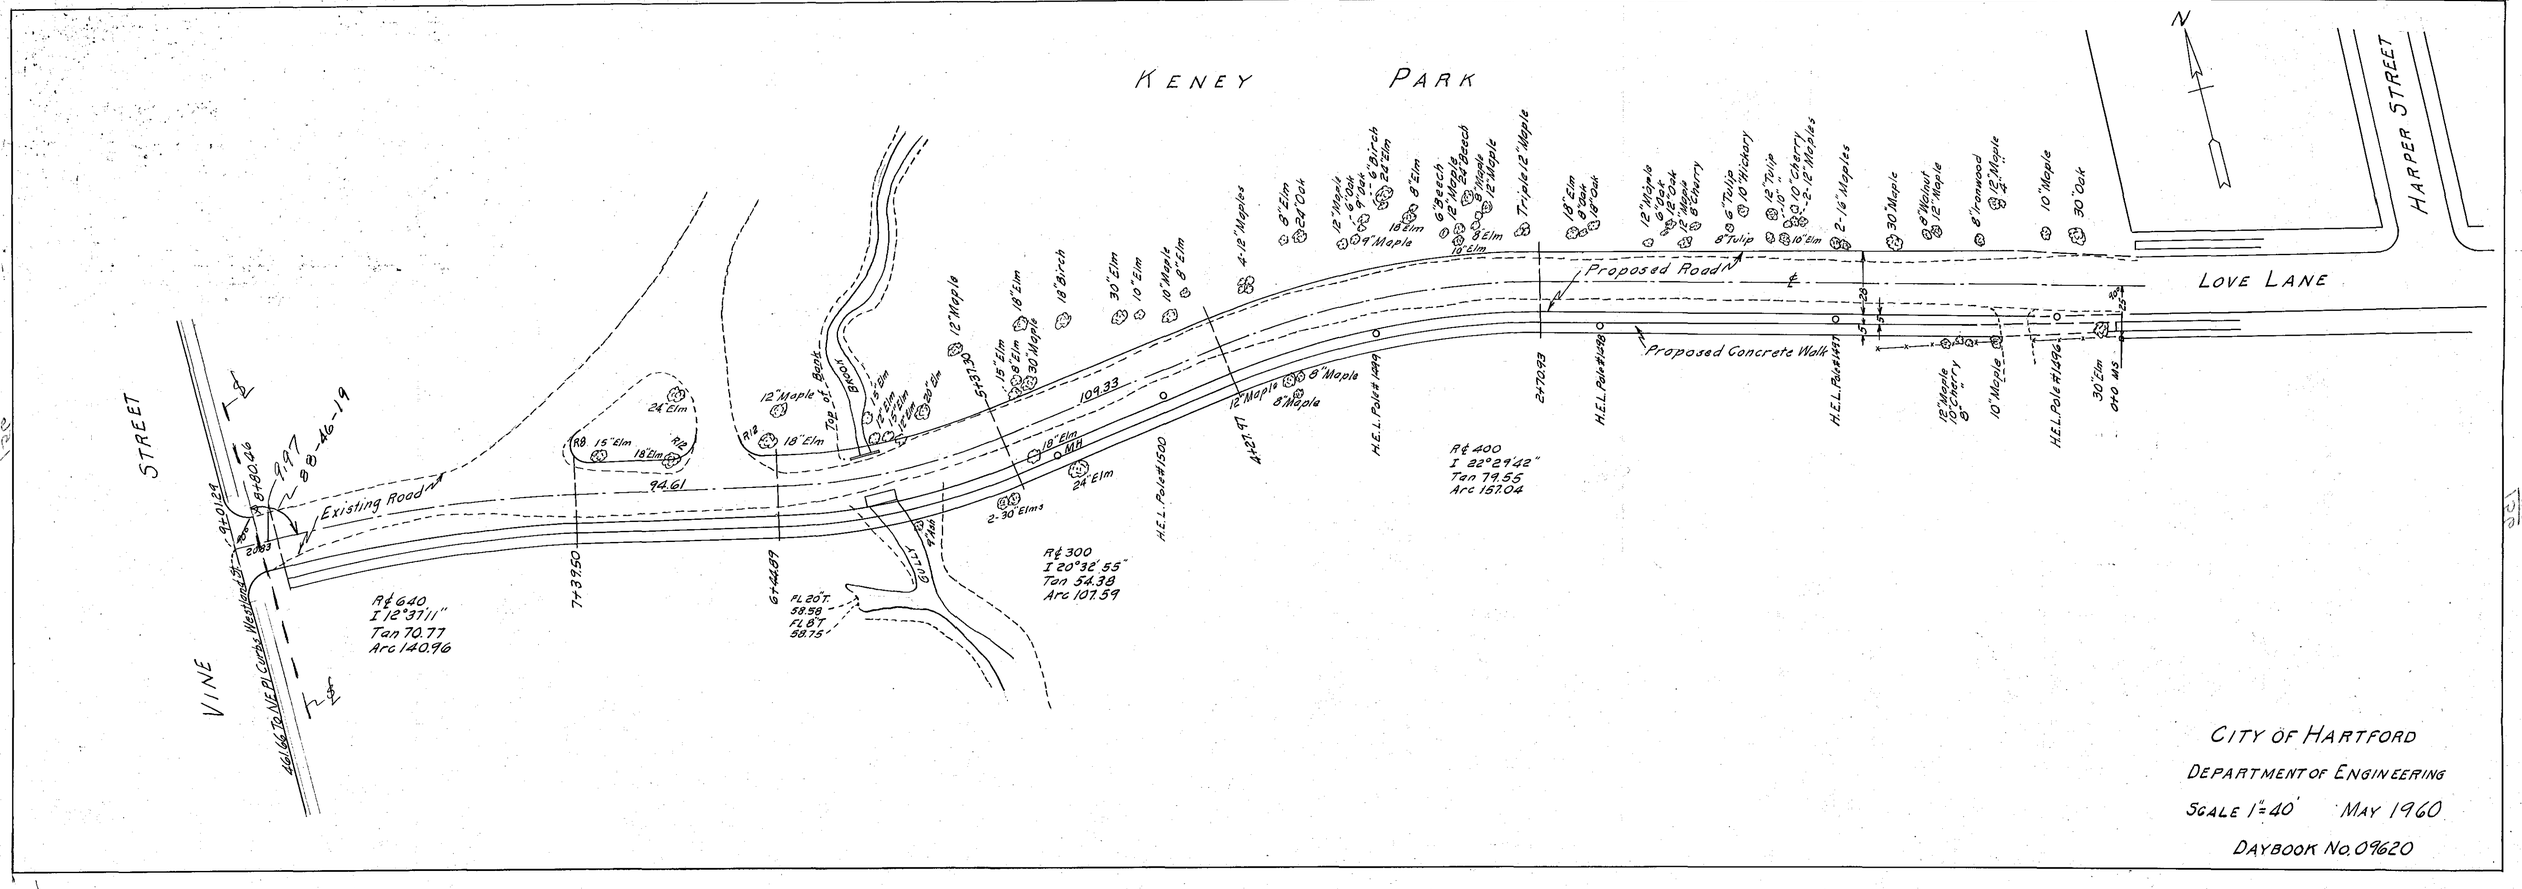

CITY OF HARTFORD

DEPARTMENT OF ENGINEERING

SCALE 1" = 40' MAY 1960

DAYBOOK No. 09620