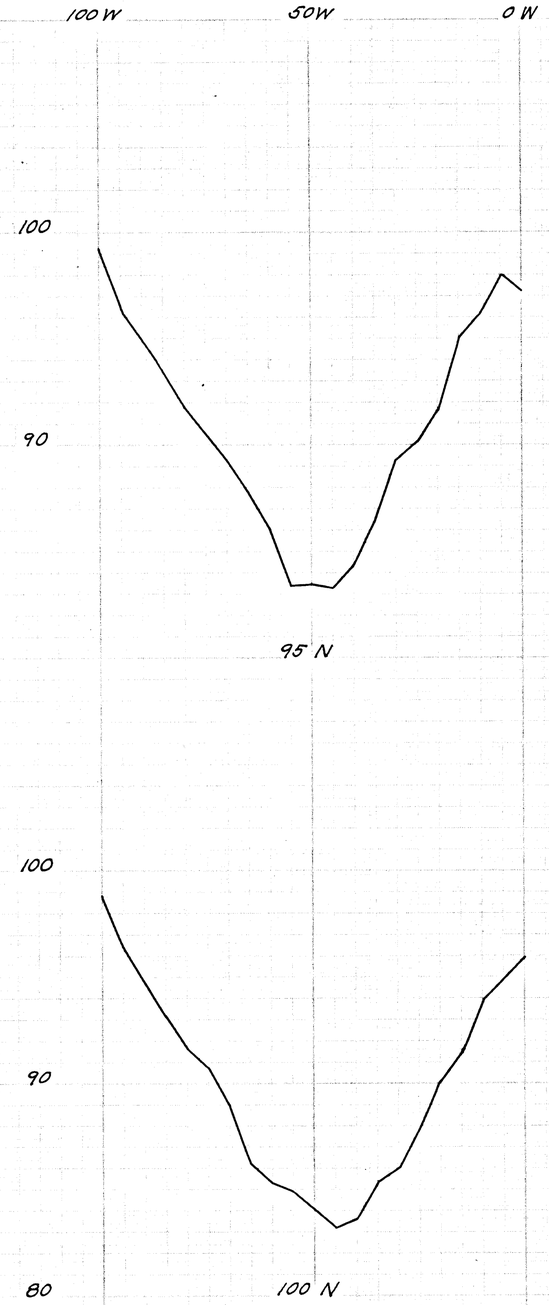

SECTIONS AT NORTH END OF CONDUIT

SCALES H. 1" = 20'
V. 1" = 4'

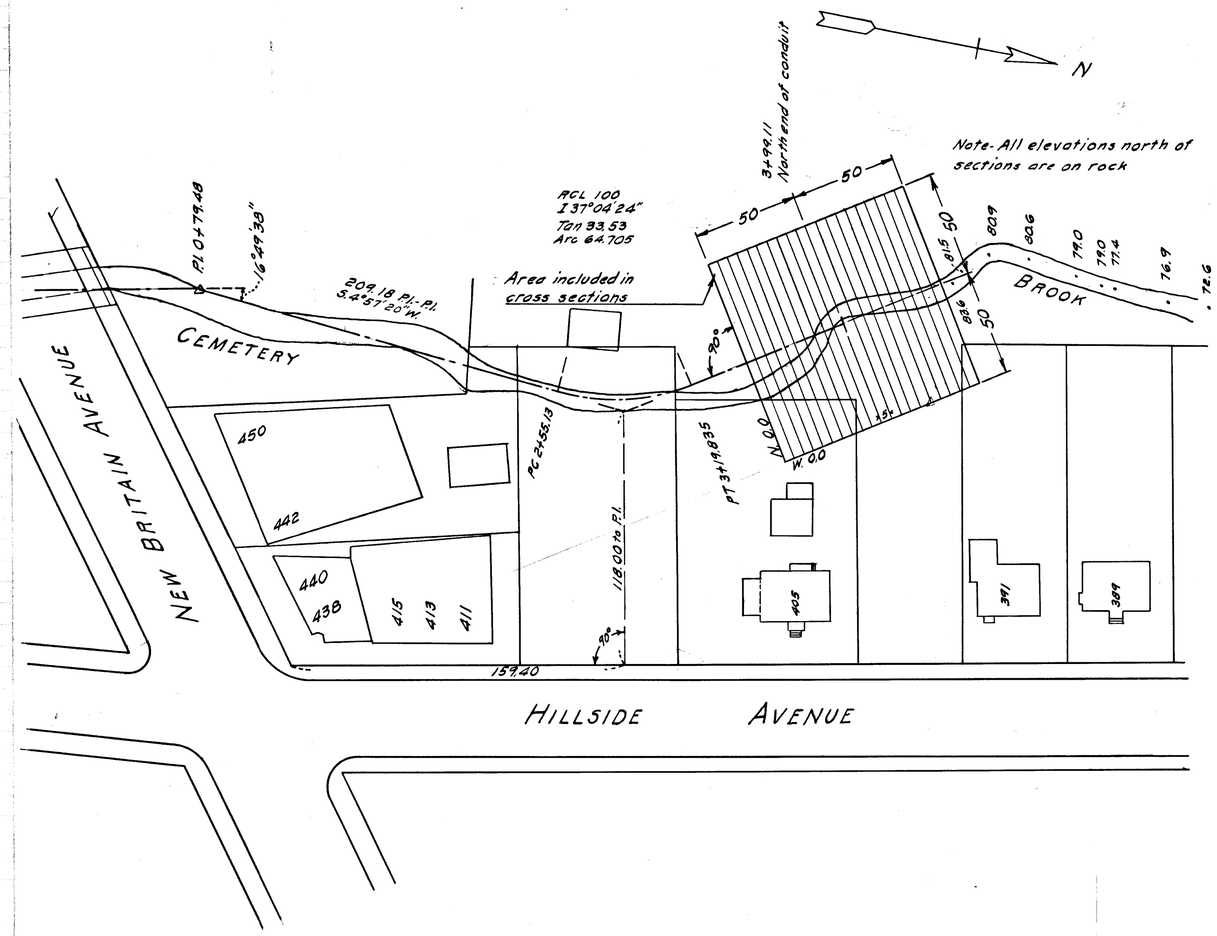

PLAN
SCALE 1" = 40'

SHEET 29

CEMETERY BROOK CONDUIT

09430

JANUARY 1957