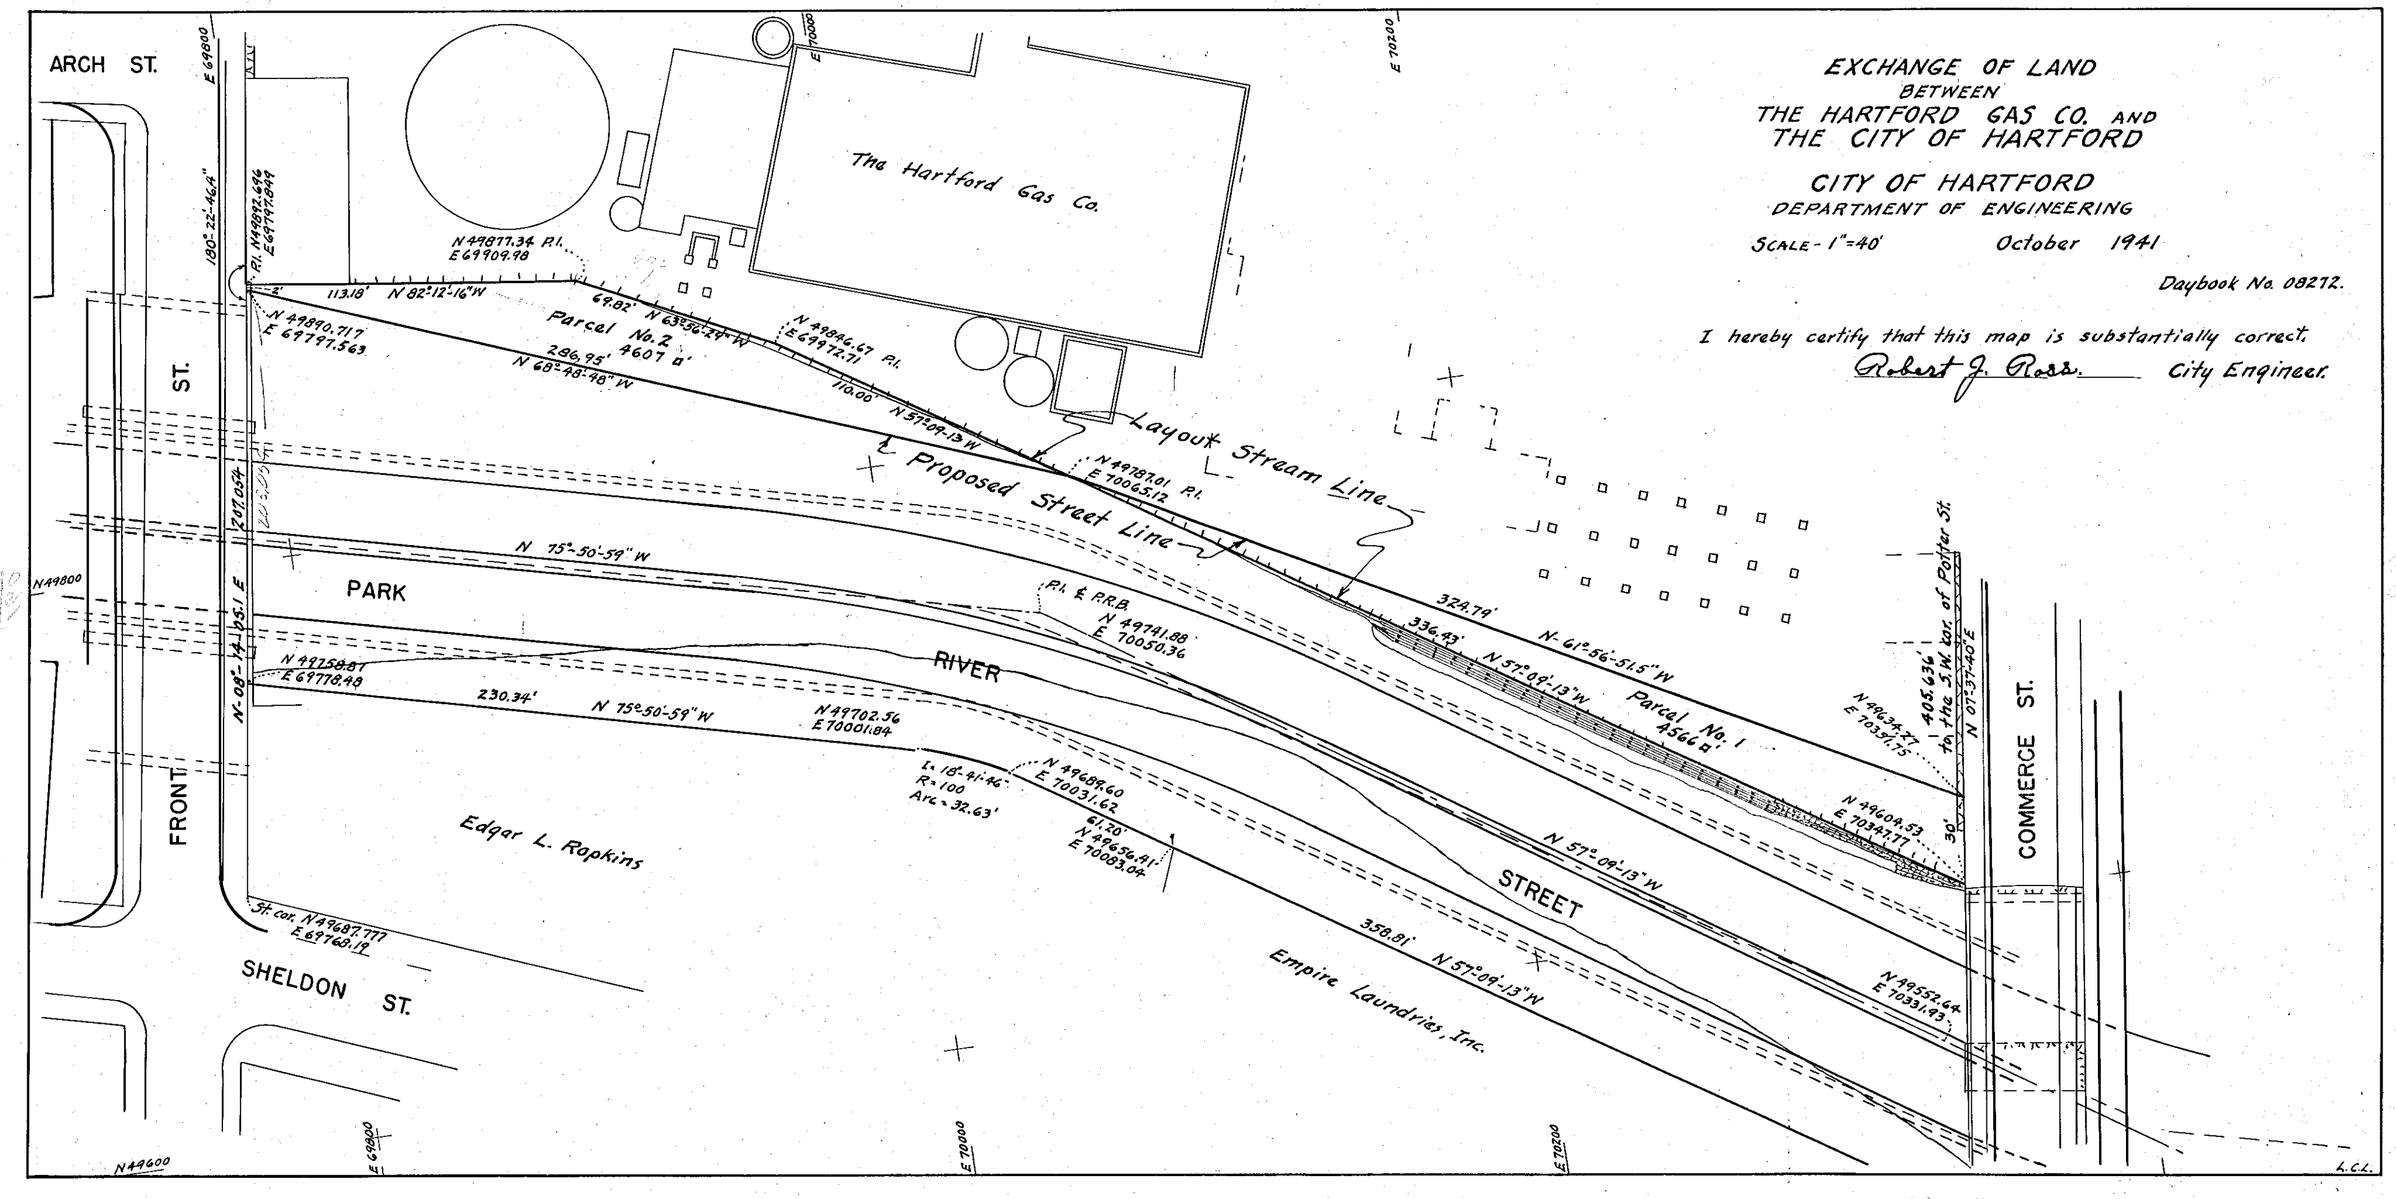
EXCHANGE OF LAND
BETWEEN
THE HARTFORD GAS CO. AND
THE CITY OF HARTFORD
CITY OF HARTFORD
DEPARTMENT OF ENGINEERING
SCALE - 1" = 40'
October 1941
Daybook No. 08272.
I hereby certify that this map is substantially correct.
Robert J. Ross City Engineer.
ARCH ST.
FRONT ST.
SHELDON ST.
COMMERCE ST.
PARK RIVER
STREET
The Hartford Gas Co.
Edgar L. Rapkins
Empire Laundries, Inc.
Parcel No. 2
4607 □'
Parcel No. 1
4566 □'
Layout Stream Line
℄ Proposed Street Line
N 49877.34 P.I.
E 69909.98
N 49890.717
E 69797.563
N 49846.67 P.I.
E 69972.71
N 49787.01 P.I.
E 70065.12
P.I. & P.R.B.
N 49741.88
E 70050.36
N 49759.81
E 69778.48
N 49702.56
E 70001.84
N 49689.60
E 70031.62
N 49656.41
E 70083.04
N 49634.77
E 70391.75
N 49604.53
E 70397.77
N 49552.64
E 70331.93
St. cor. N 49687.777
E 69768.19
N 08°-14'-05.1" E
207.054
180°-22'-46.4"
113.18'
N 82°-12'-16" W
69.82'
N 63°-56'-24" W
286.95'
N 68°-48'-48" W
110.06'
N 57°-09'-13" W
N 75°-50'-59" W
230.34'
324.79'
336.43'
N 61°-56'-51.5" W
405.636' to the S.W. cor. of Potter St.
N 07°-37'-40" E
30'
358.81'
L = 18°-41'-46"
R = 100
Arc = 32.63'
61.20'
N 49800
N 49600
E 69800
E 70000
E 70200
L.C.L.