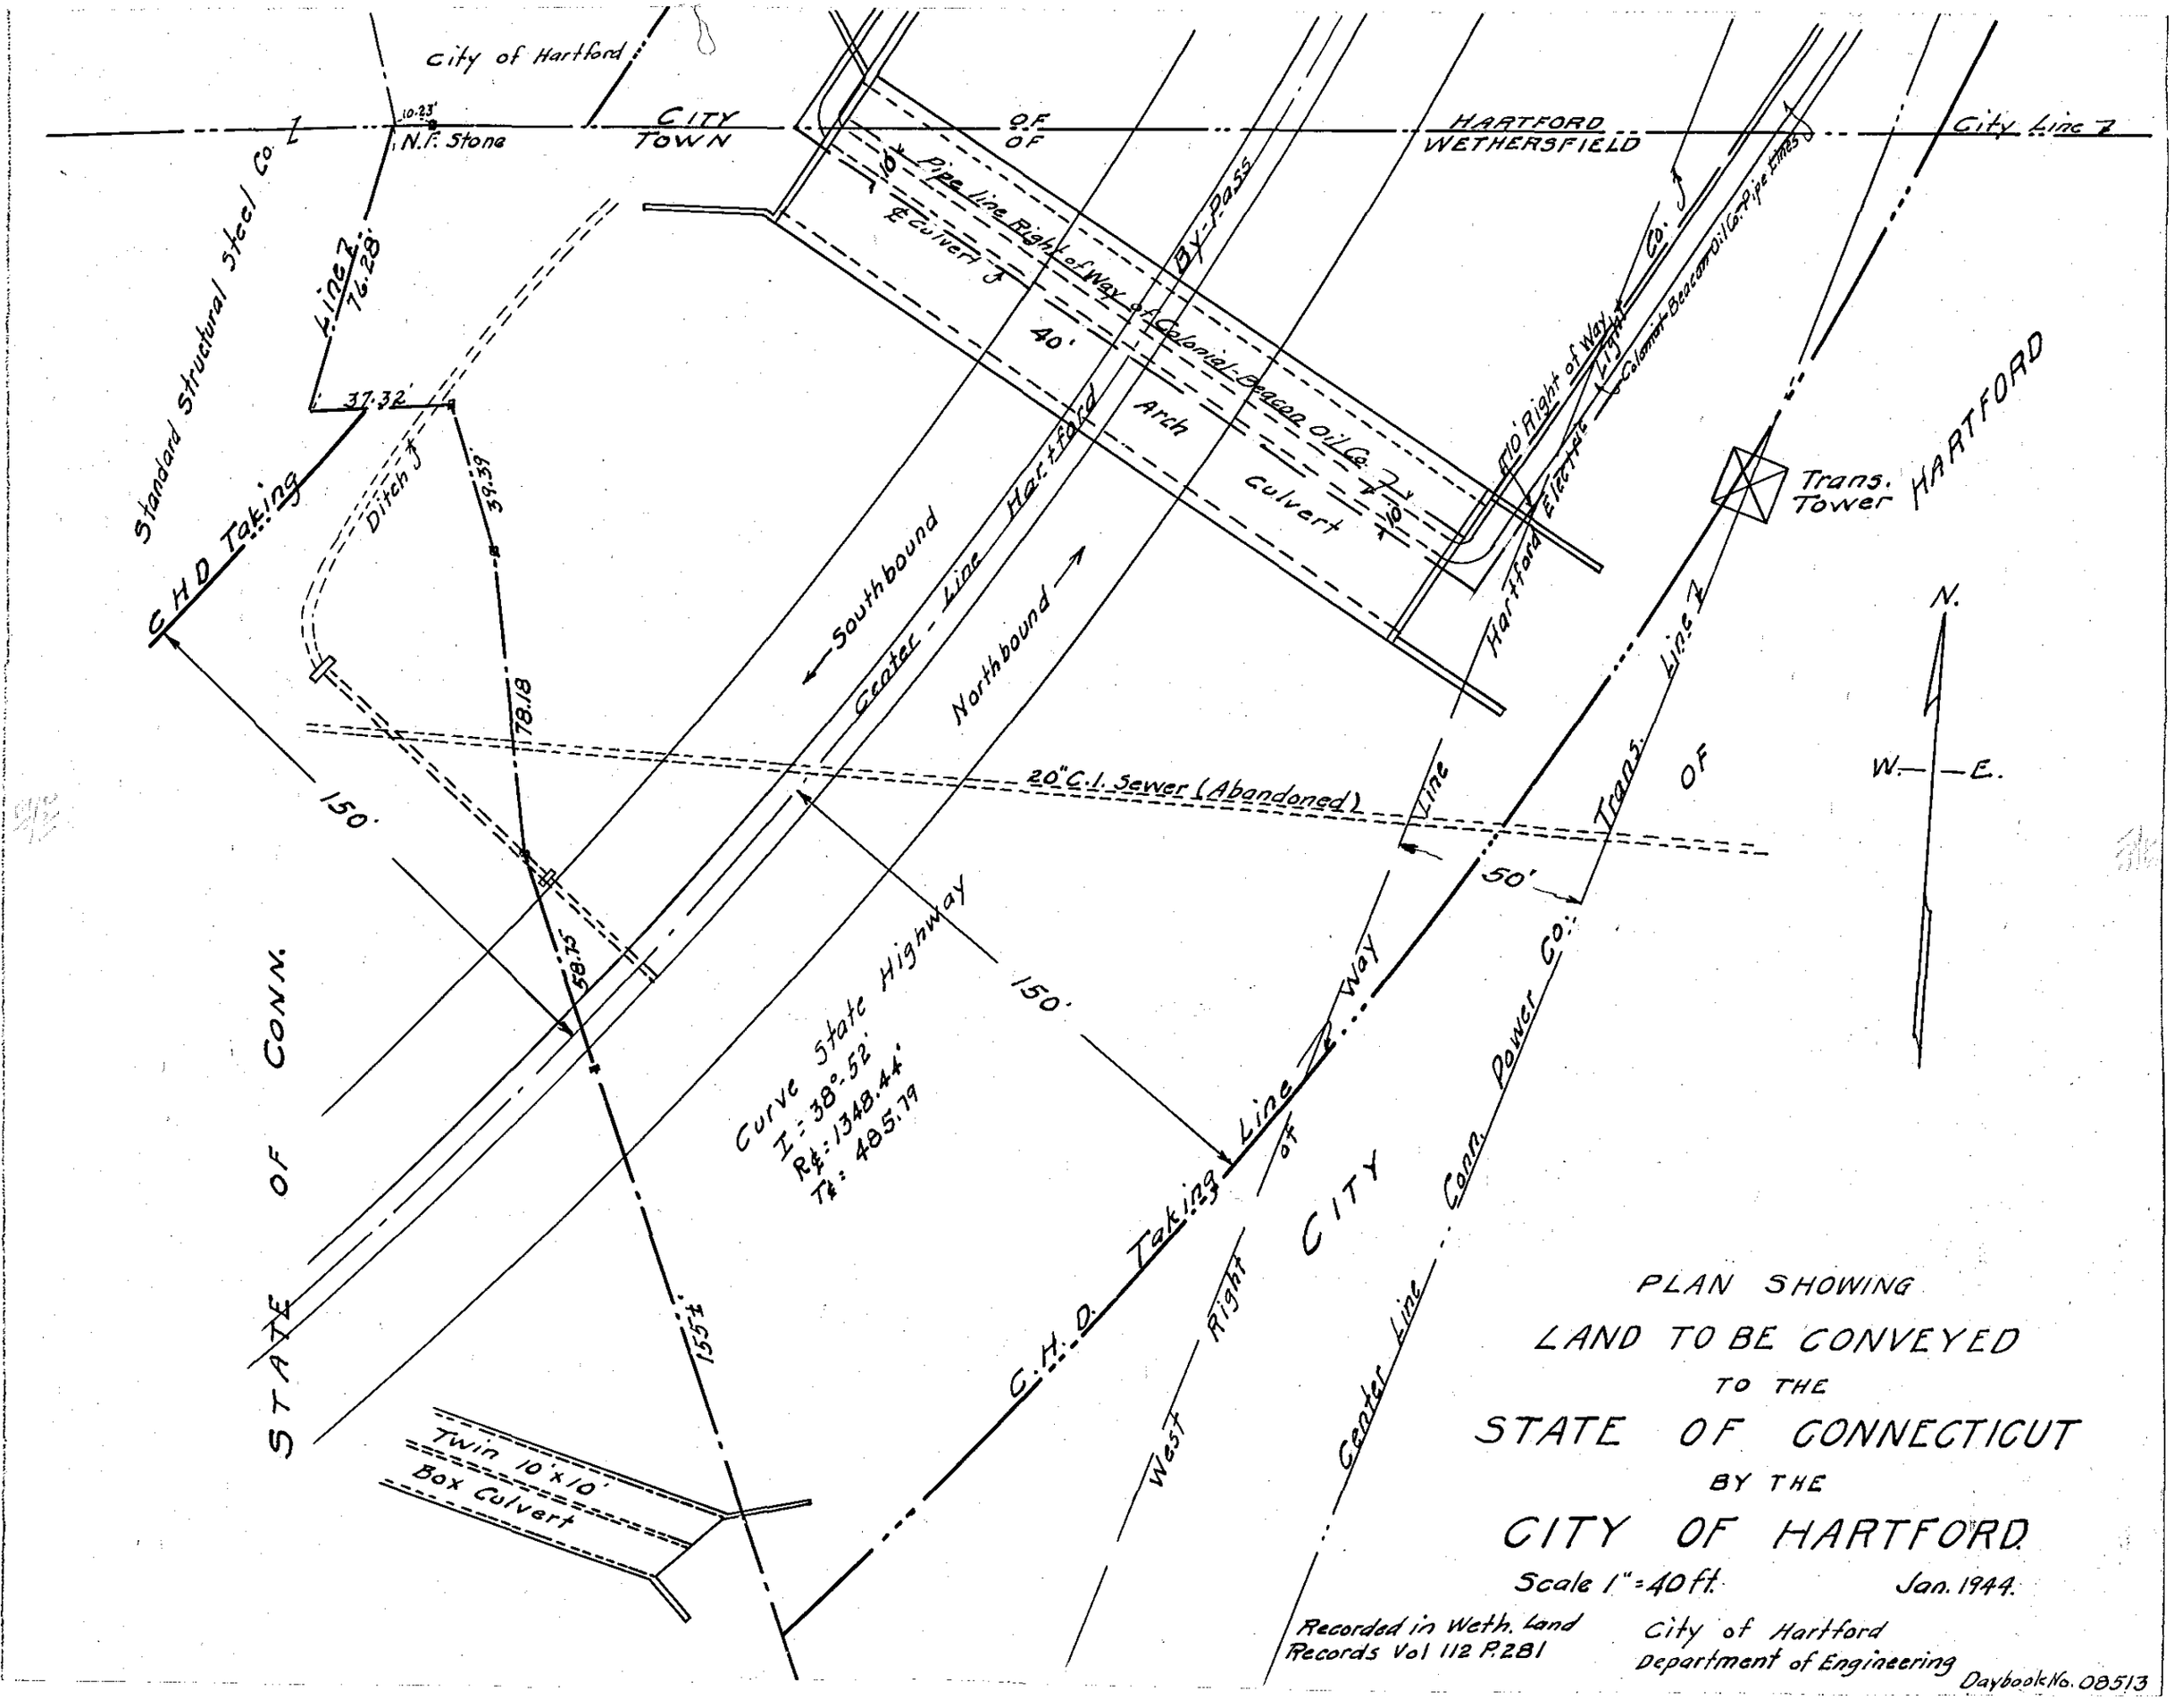

PLAN SHOWING

LAND TO BE CONVEYED

TO THE

STATE OF CONNECTICUT

BY THE

CITY OF HARTFORD

Scale 1" = 40 ft. Jan. 1944.

Recorded in Weth. Land Records Vol 112 P.281

City of Hartford
Department of Engineering

Daybook No. 08513