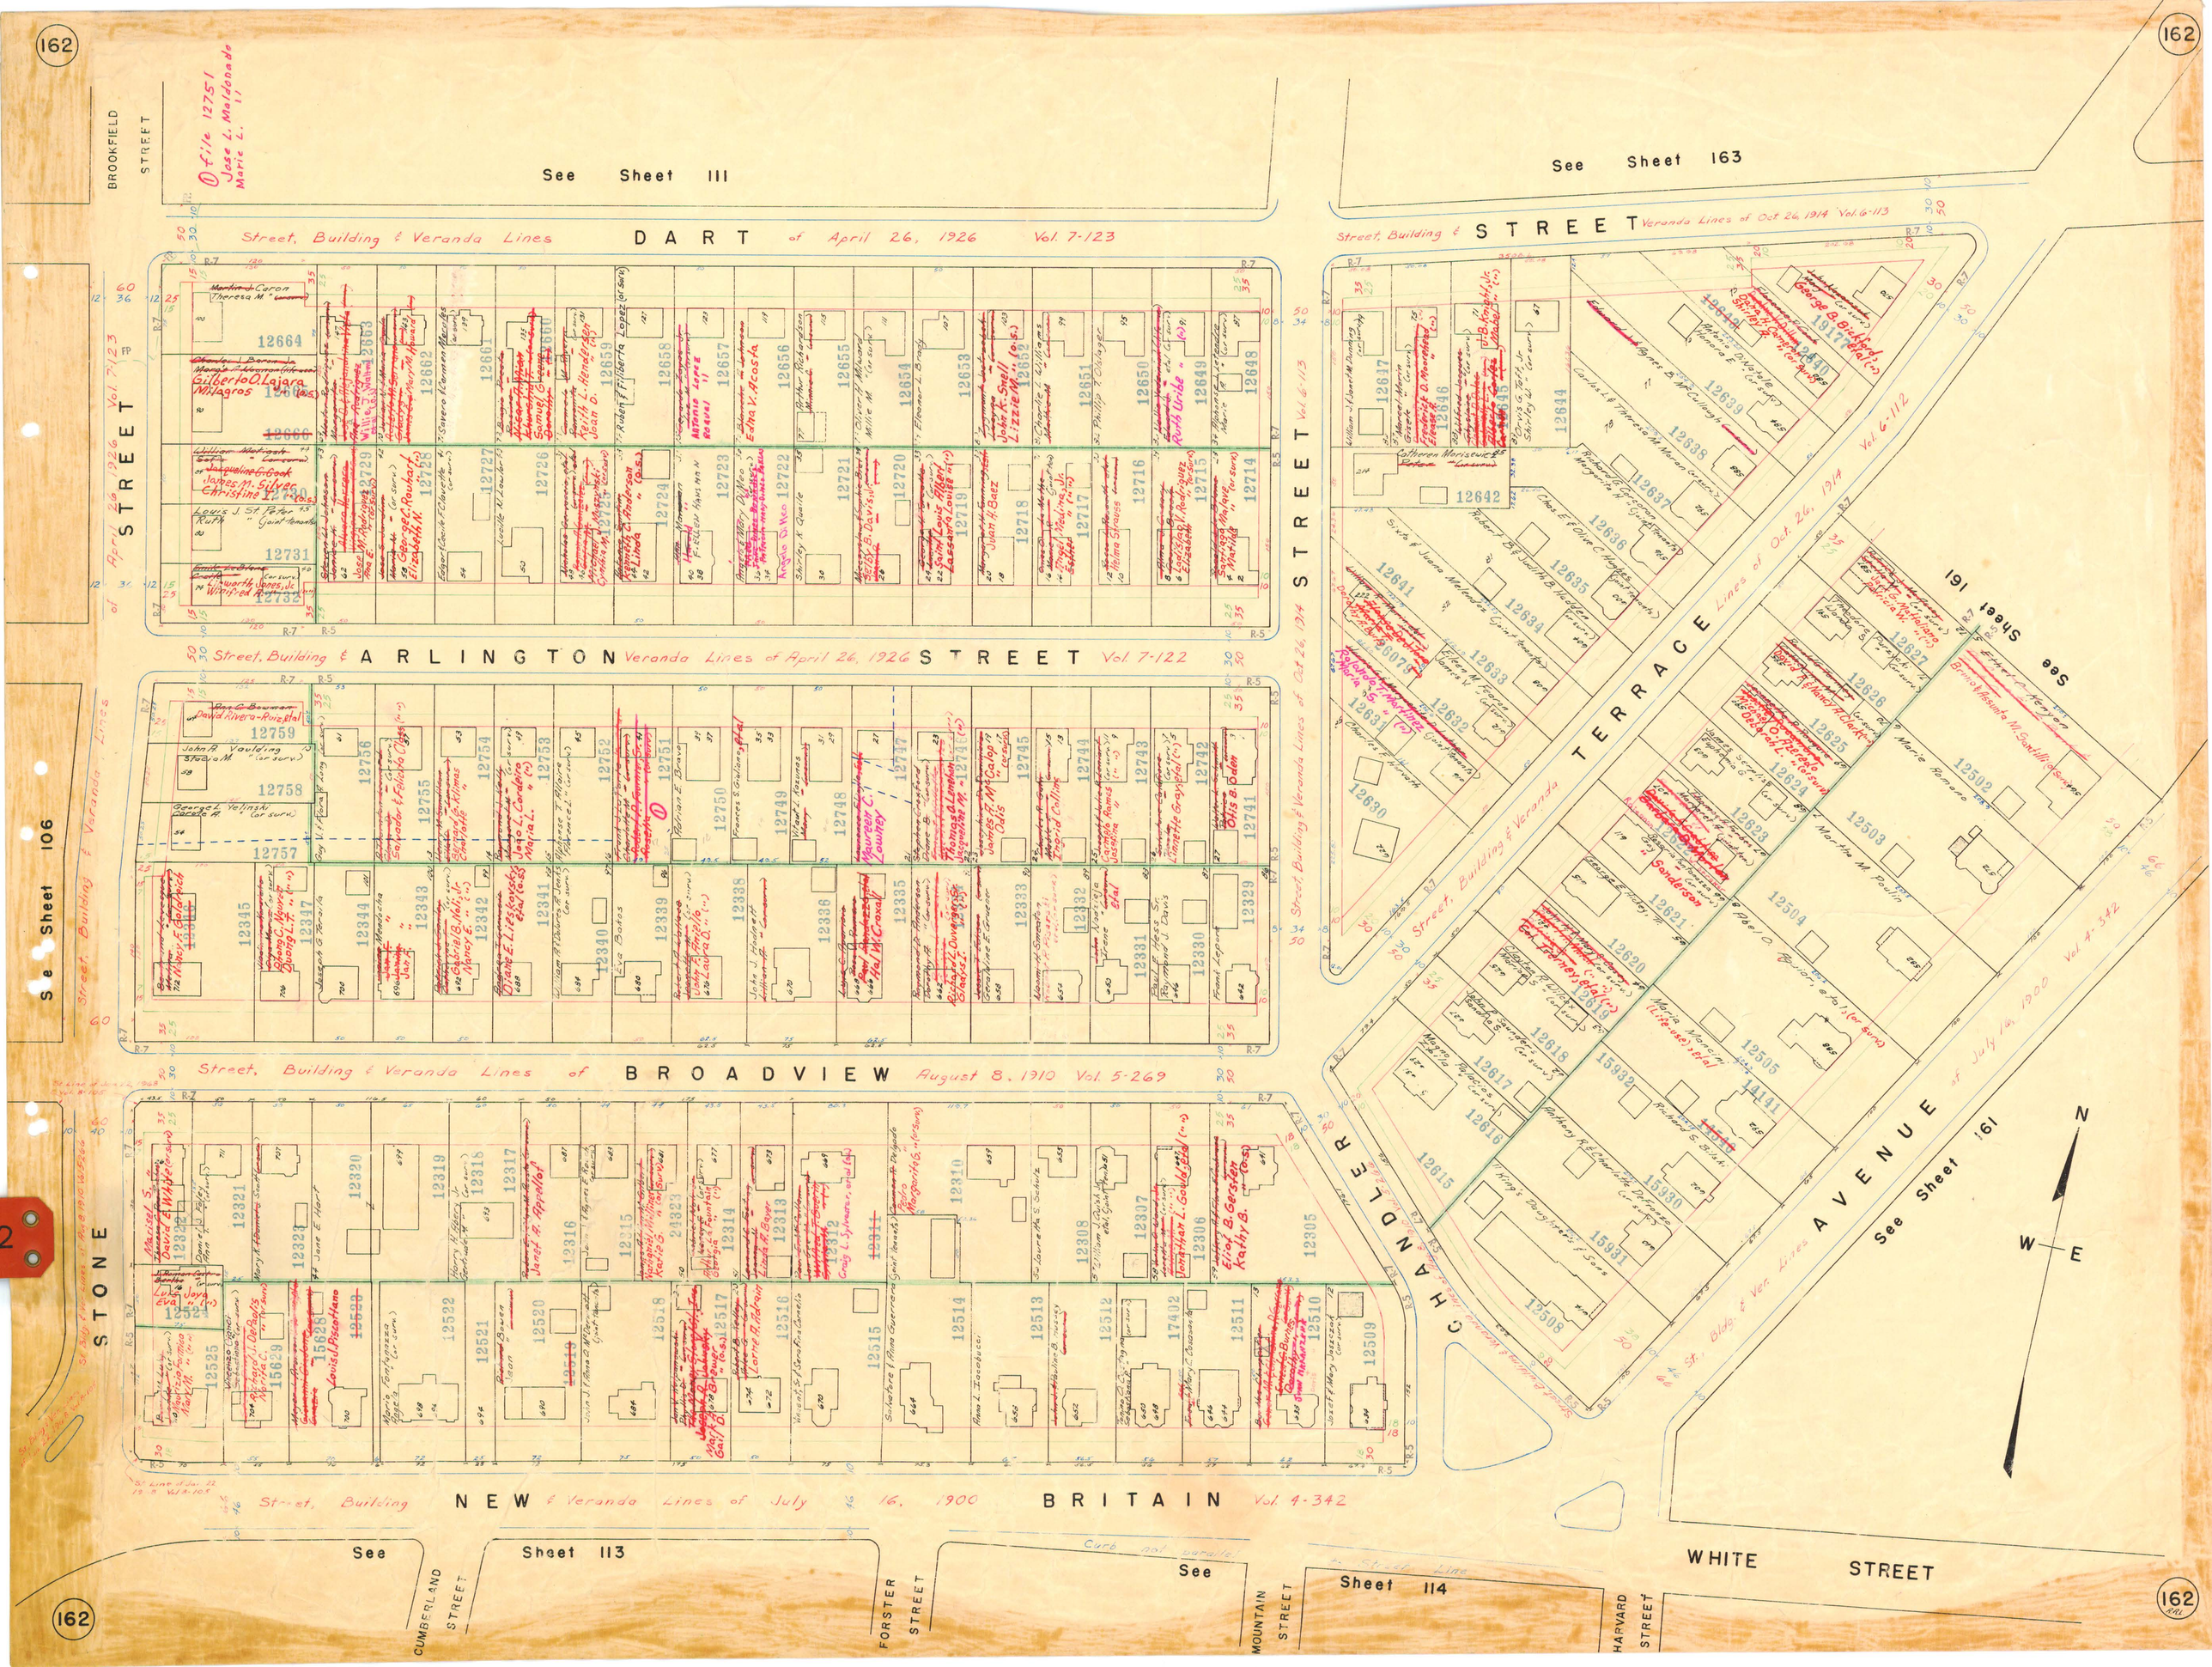
See Sheet 111
See Sheet 163
See Sheet 161
See Sheet 113
See Sheet 114
See Sheet 106
BROOKFIELD STREET
Street, Building & Veranda Lines of April 26, 1926 Vol. 7-123
DART STREET
Street, Building & Veranda Lines of Oct 26, 1914 Vol. 6-113
STREET
Street, Building & Veranda Lines of April 26, 1926 Vol. 7-122
ARLINGTON STREET
Street, Building & Veranda Lines of Oct 26, 1914 Vol. 6-113
Street, Building & Veranda Lines of Oct. 26, 1914 Vol. 6-112
TERRACE
Street, Building & Veranda Lines of August 8, 1910 Vol. 5-269
BROADVIEW
Street, Building & Veranda Lines of July 16, 1900 Vol. 4-342
NEW BRITAIN
Street, Building & Veranda Lines of July 16, 1900 Vol. 4-342
AVENUE
CHANDLER
STONE
WHITE STREET
CUMBERLAND STREET
FORSTER STREET
MOUNTAIN STREET
HARVARD STREET
N
W
E