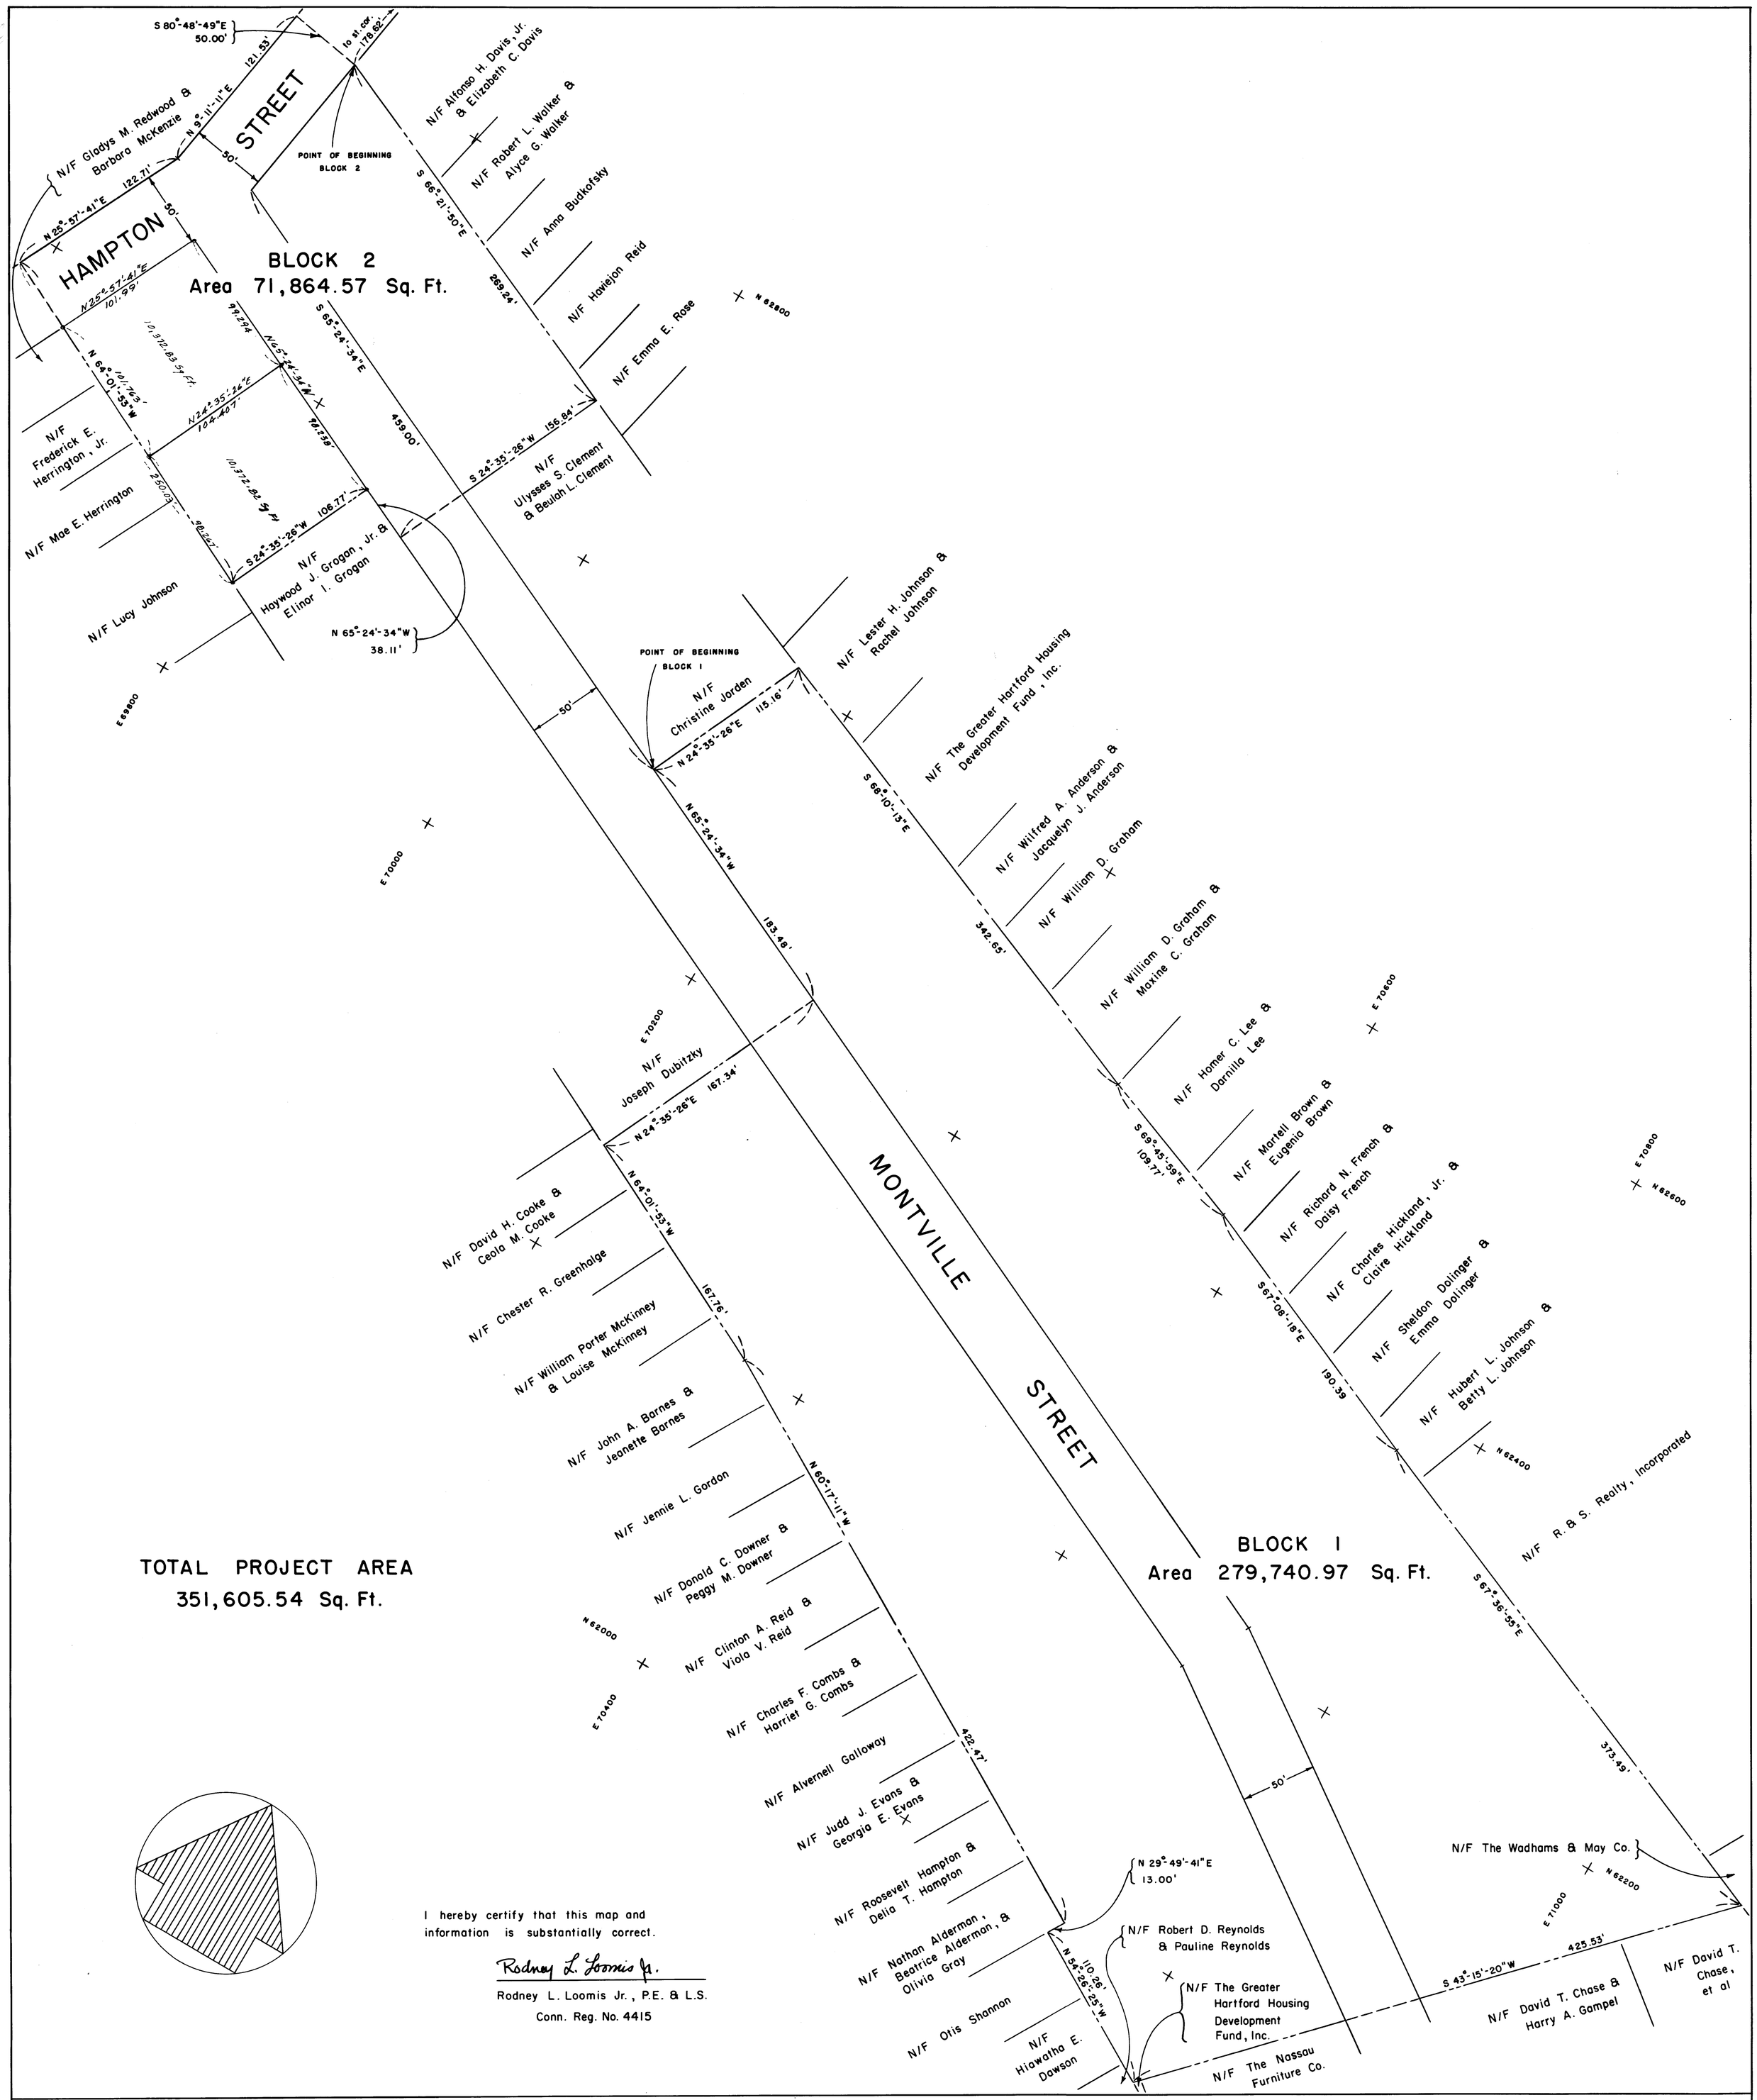

TOTAL PROJECT AREA
351,605.54 Sq. Ft.

I hereby certify that this map and information is substantially correct.

Rodney L. Loomis Jr.

Rodney L. Loomis Jr., P.E. & L.S.
Conn. Reg. No. 4415

HOUSING SITE DEVELOPMENT PROJECT NO. 1
MONTVILLE STREET

280 200 120 80 40 0 100 200 400

CITY OF HARTFORD, CONNECTICUT
DEPARTMENT OF ENGINEERING

BOUNDARY DESCRIPTION MAP
HOUSING SITE DEVELOPMENT PROJECT NO. 1

SUBMITTED	RECOMMENDED	APPROVED
DIVISION ENGINEER	ASST. CITY ENG.	CITY ENGINEER

DESIGN R.L.L. DRAWN R.L.L.
TRACED R.L.L. CHECK J.L.L.
DAYBOOK NO. 010082A
SCALE 1" = 40'
DATE APRIL 1969

STANPAT CO. WHITESTONE, N.Y. U.S.A.