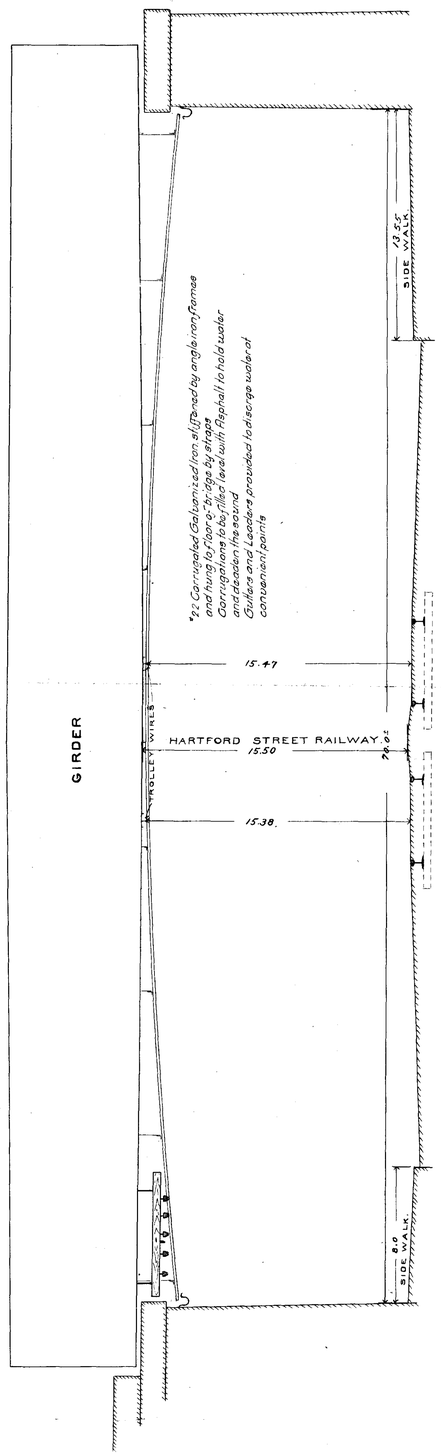

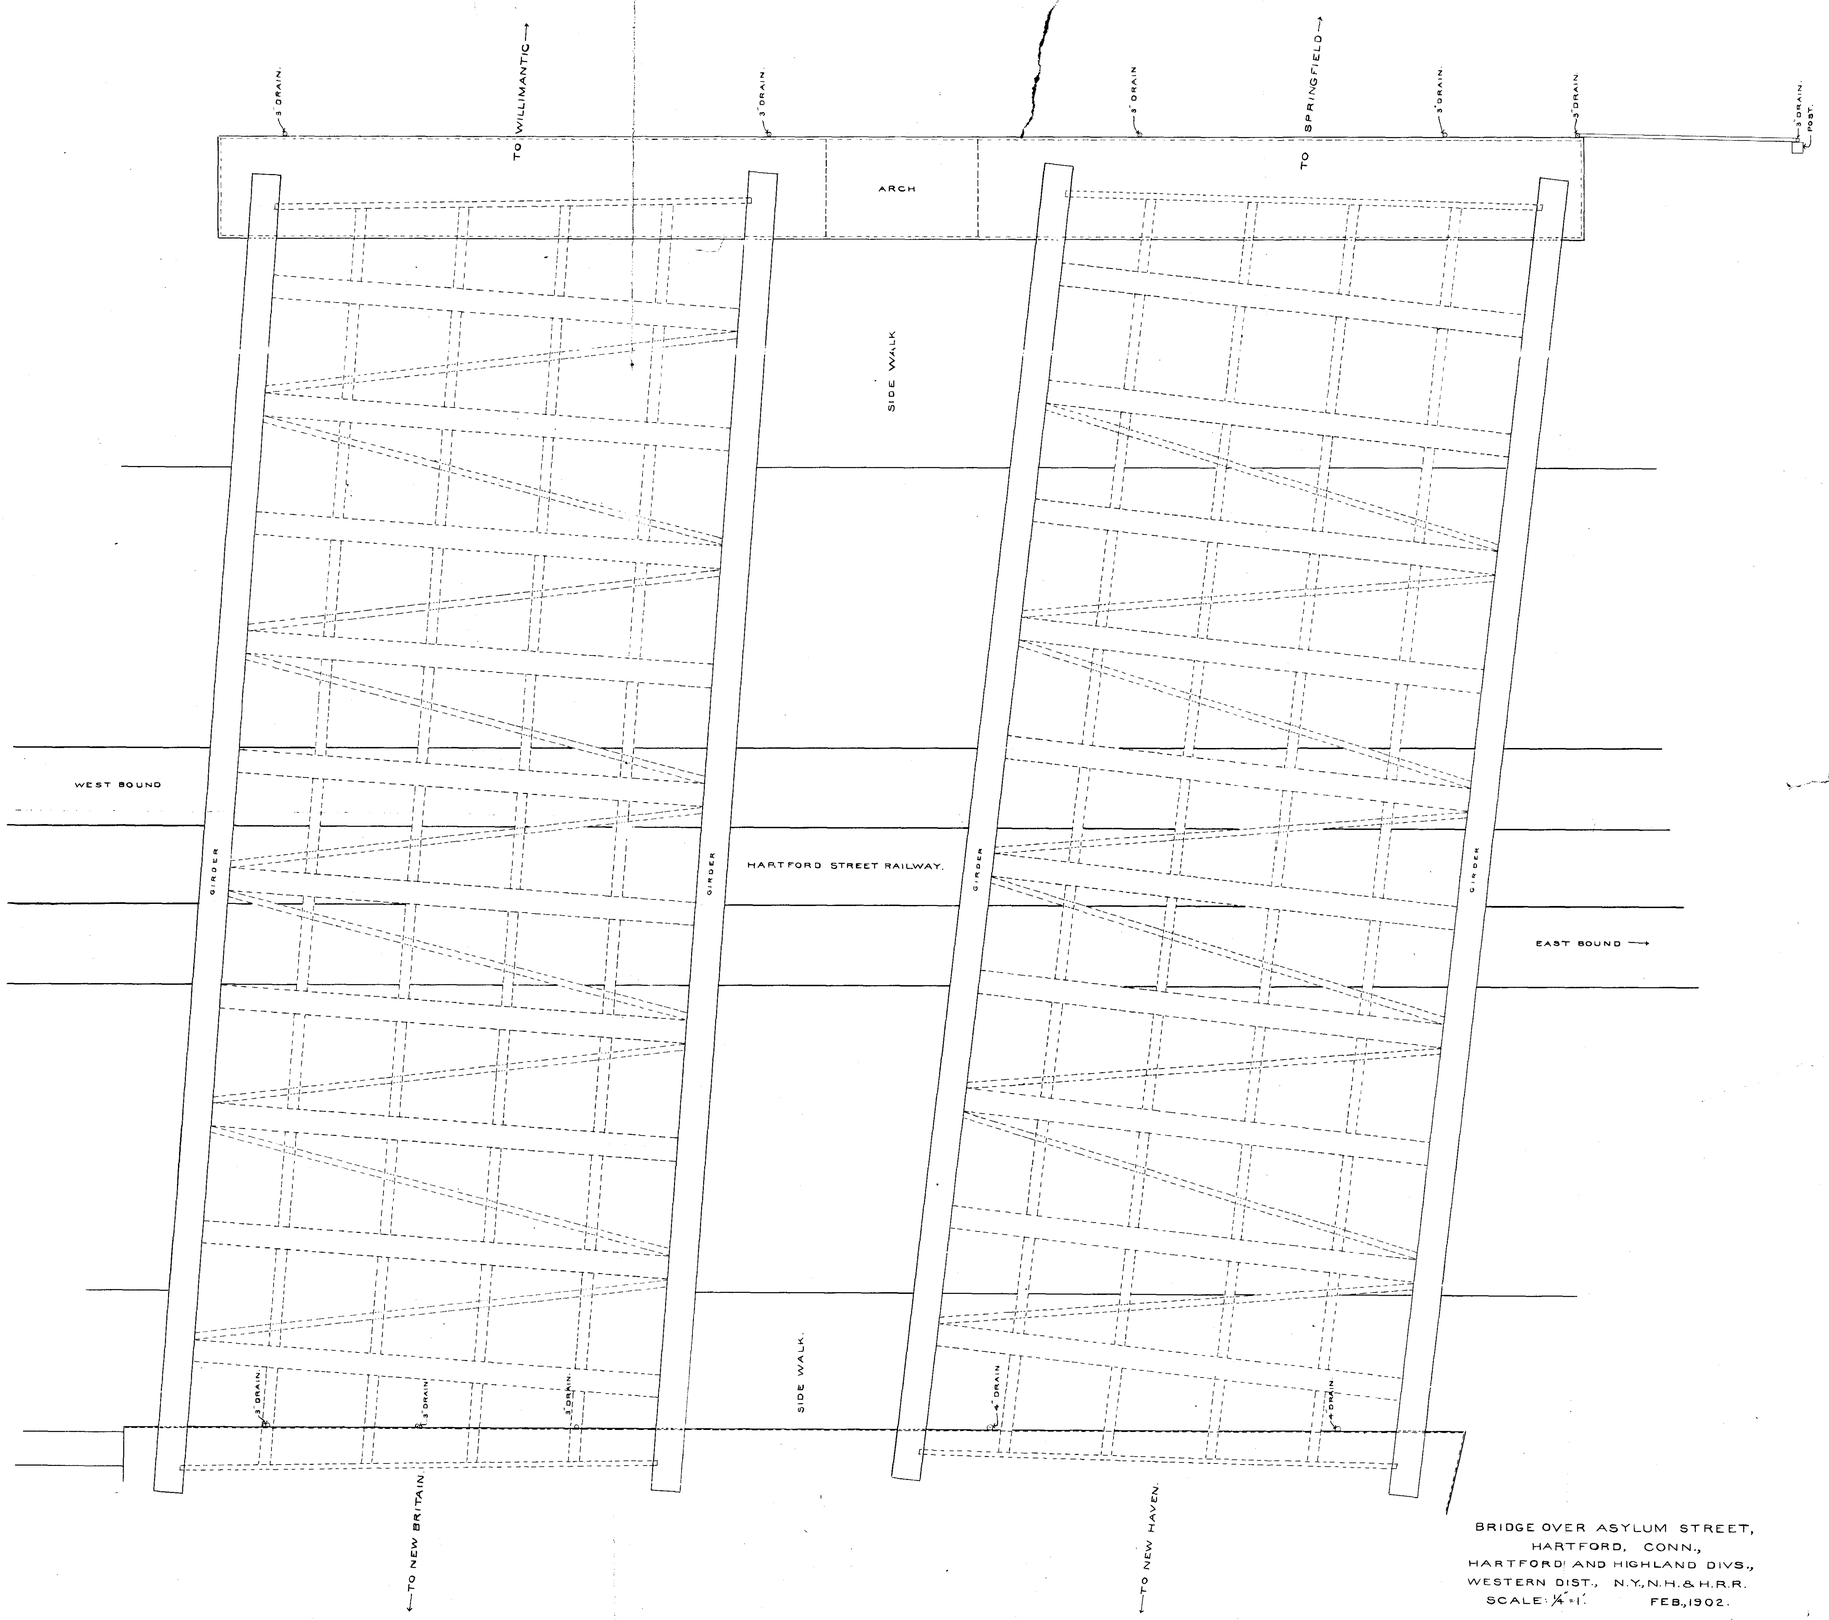

BRIDGE OVER ASYLUM STREET,
HARTFORD, CONN.,
HARTFORD AND HIGHLAND DIVS.,
WESTERN DIST., N.Y.N.H.&H.R.R.
SCALE: 1/4"=1'. FEB.,1902.