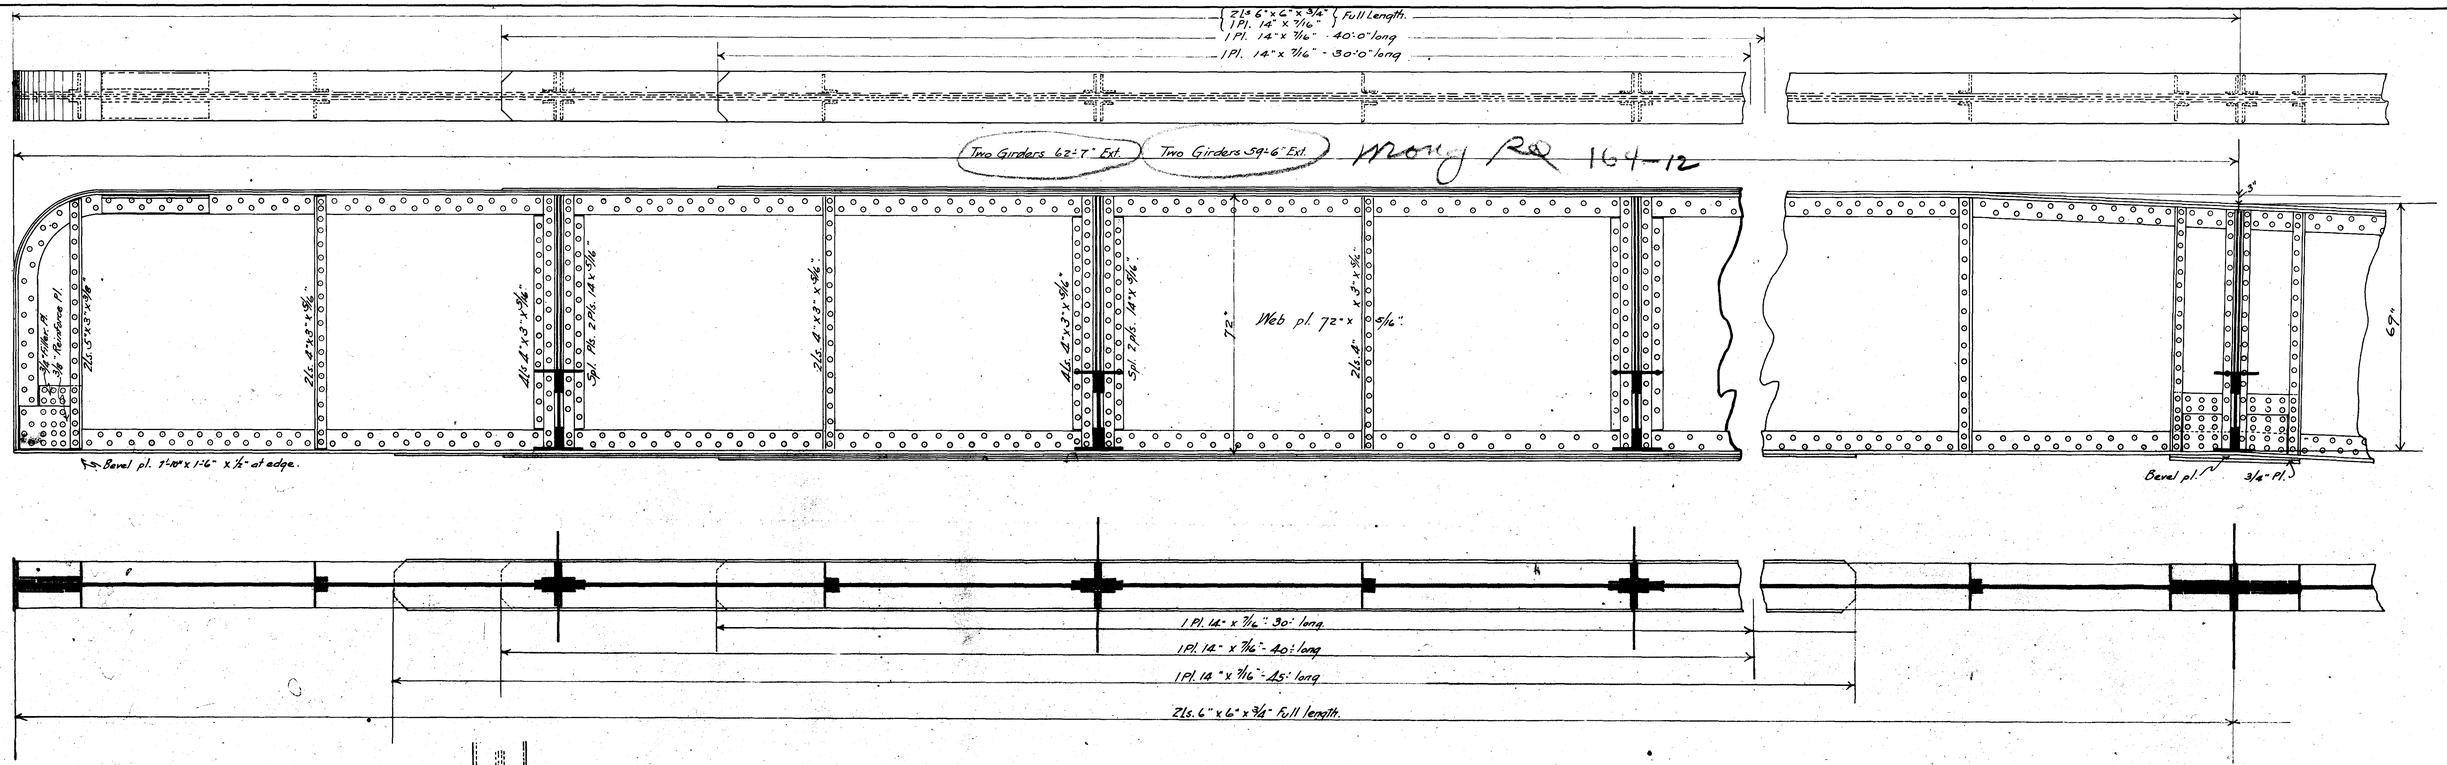

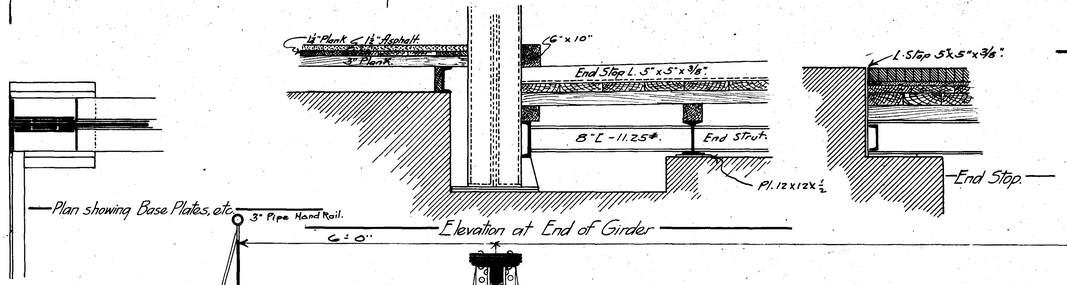

Design of Plate Girder Bridge over N.Y.N.H. & H. and N.E.R.R. at Broad St. Hartford, Conn.

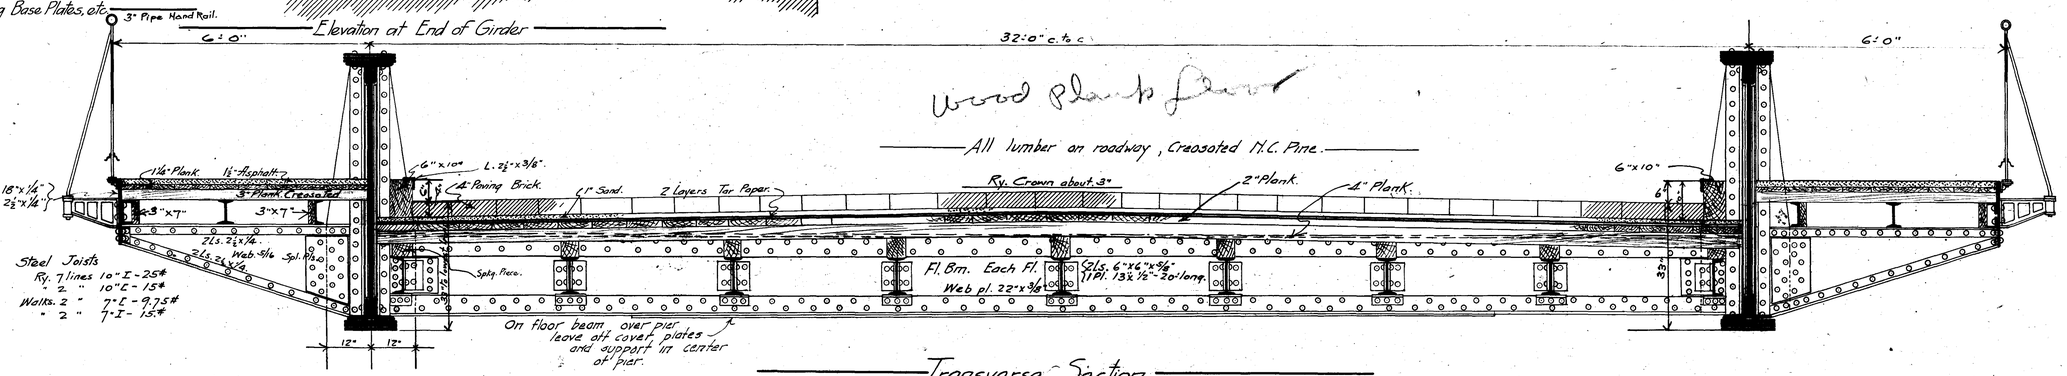

The Berlin Iron Bridge Co.,
Engineers,
East Berlin, Conn.

F 2812.