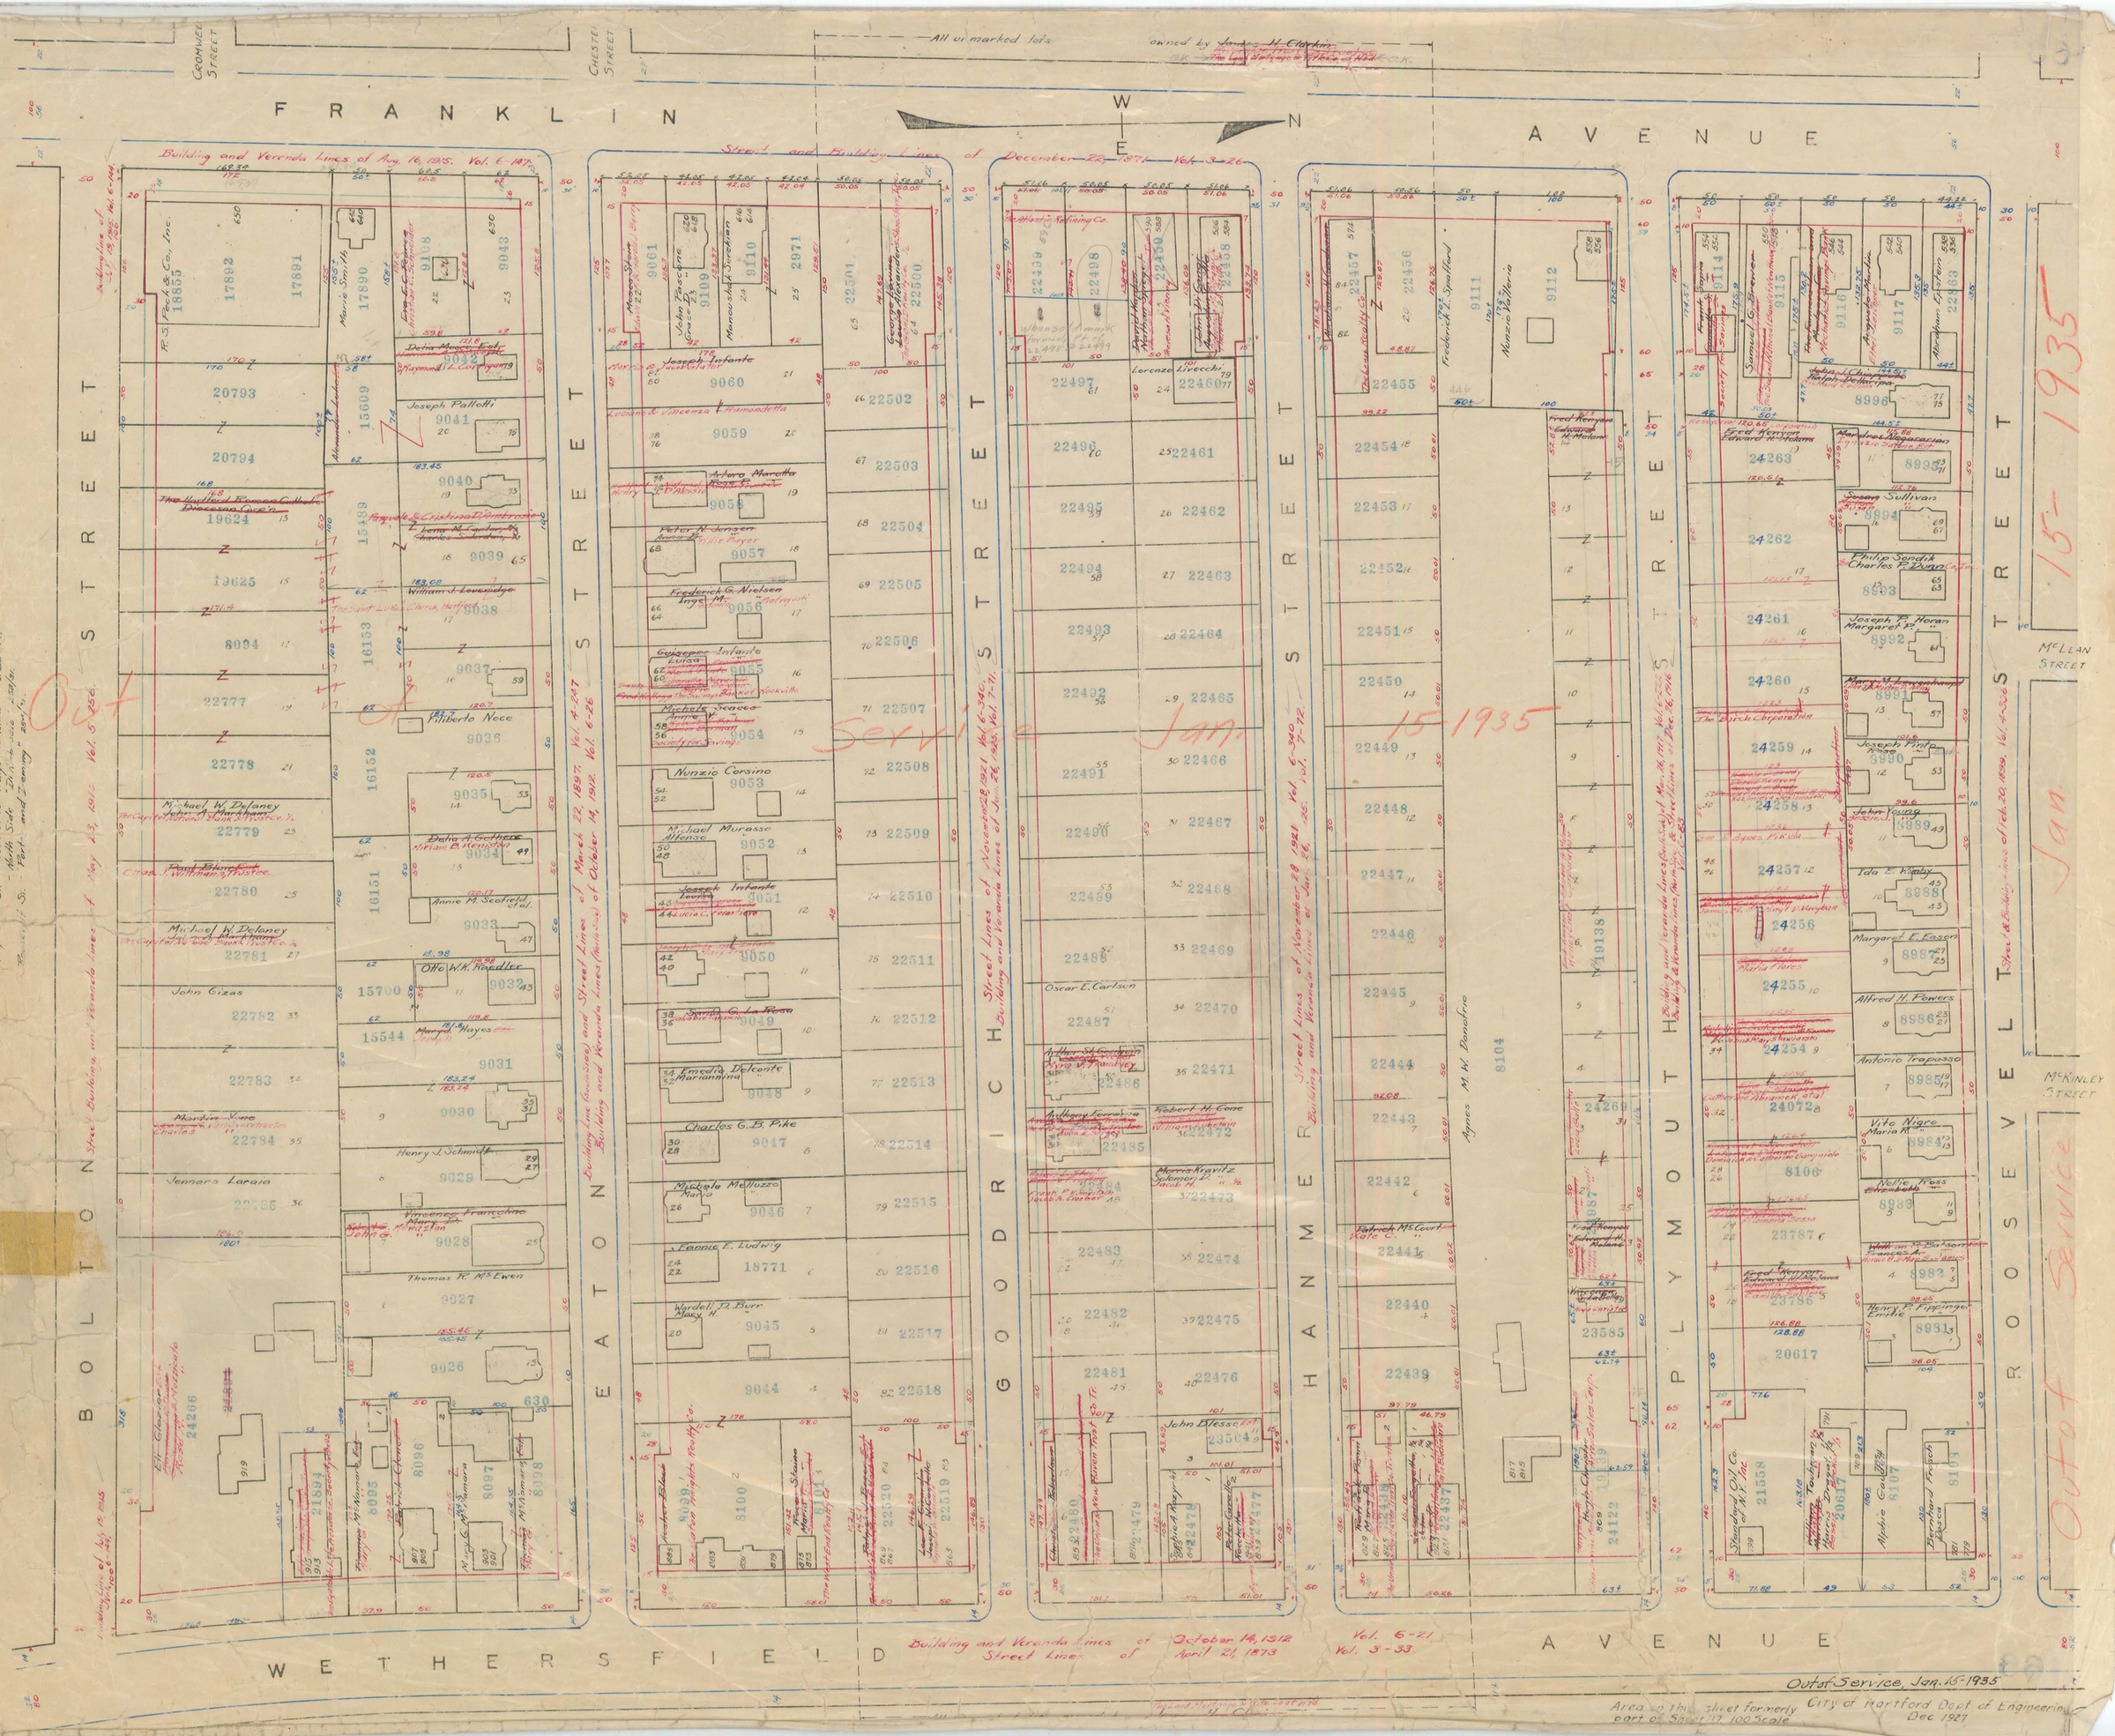
FRANKLIN AVENUE
WETHERSFIELD AVENUE
BOLTON STREET
EATON STREET
GOODRICH STREET
HANMER STREET
PLYMOUTH STREET
ROOSEVELT STREET
CROMWELL STREET
CHESTER STREET
McLEAN STREET
McKINLEY STREET
W
E
N
Building and Veranda Lines of Aug. 16, 1915. Vol. 6-147
Street and Building Lines of December 22, 1871. Vol. 3-26
Building and Veranda Lines of March 22, 1897. Vol. 4-247
Building and Veranda Lines of October 14, 1912. Vol. 6-26
Street Lines of November 28, 1921. Vol. 6-340. Building and Veranda Lines of Jan. 26, 1925. Vol. 7-71.
Street Lines of November 28, 1921. Vol. 6-340. Building and Veranda Lines of Jan. 26, 1925. Vol. 7-72.
Building and Veranda Lines of Feb. 20, 1899. Vol. 4-326
Building and Veranda Lines of October 14, 1912. Vol. 6-21
Street Lines of April 21, 1873. Vol. 3-33
Out of Service Jan. 15 1935
Out of Service, Jan. 15-1935
166
Area on this sheet formerly part of Sheet 17. 100 Scale
City of Hartford Dept of Engineering Dec. 1927