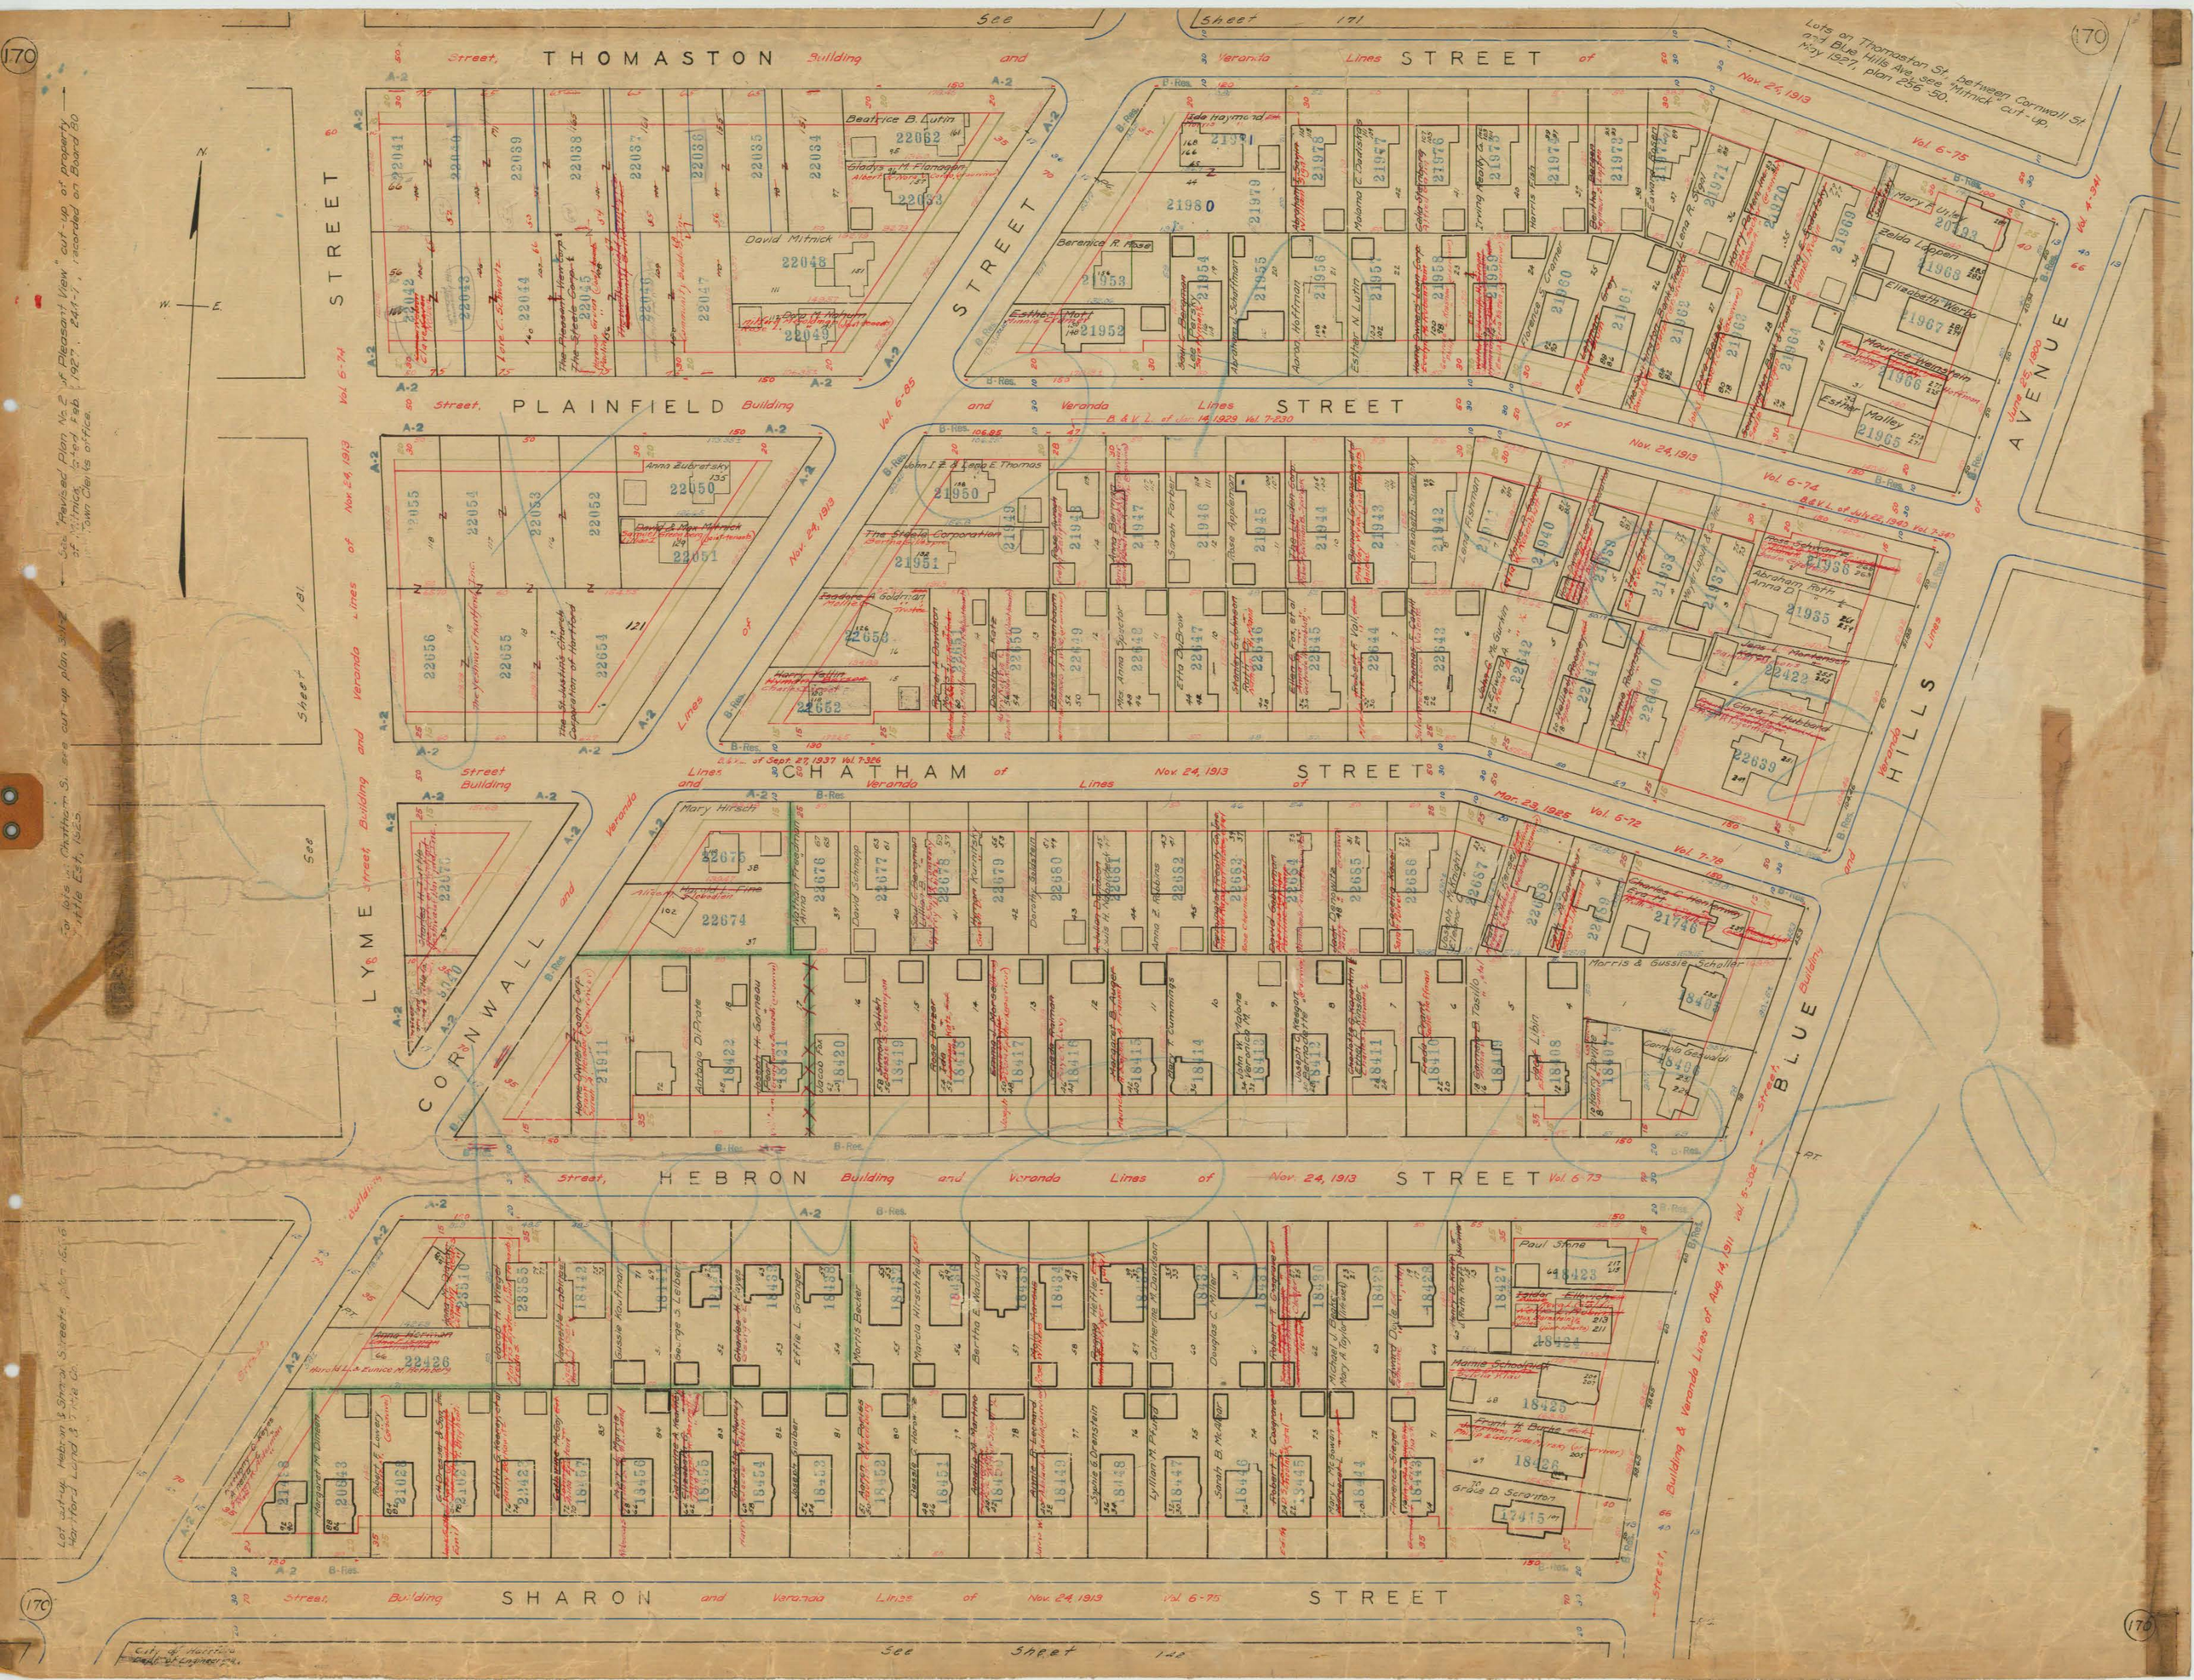
THOMASTON STREET
PLAINFIELD STREET
CHATHAM STREET
HEBRON STREET
SHARON STREET
LYME STREET
CORNWALL STREET
BLUE HILLS AVENUE
Building and Veranda Lines of Nov. 24, 1913
See Sheet 171
See Sheet 142
Lots on Thomaston St. between Cornwall St. and Blue Hills Ave. see "Mitnick" cut-up, May 1927, plan 256-30.
See "Revised Plan No. 2 of Pleasant View" cut-up of property of J. Mitnick, C.E. Feb. 1927, 241-1, recorded on Board 30 Town Clerk's office.
For lots in Chatham St. see cut-up plan 3012 Little Est. 1925
Lot cut-up, Hebron & Sharon Streets, plan 1616 Hartford Land & Title Co.
City of Hartford Dept. of Engineering