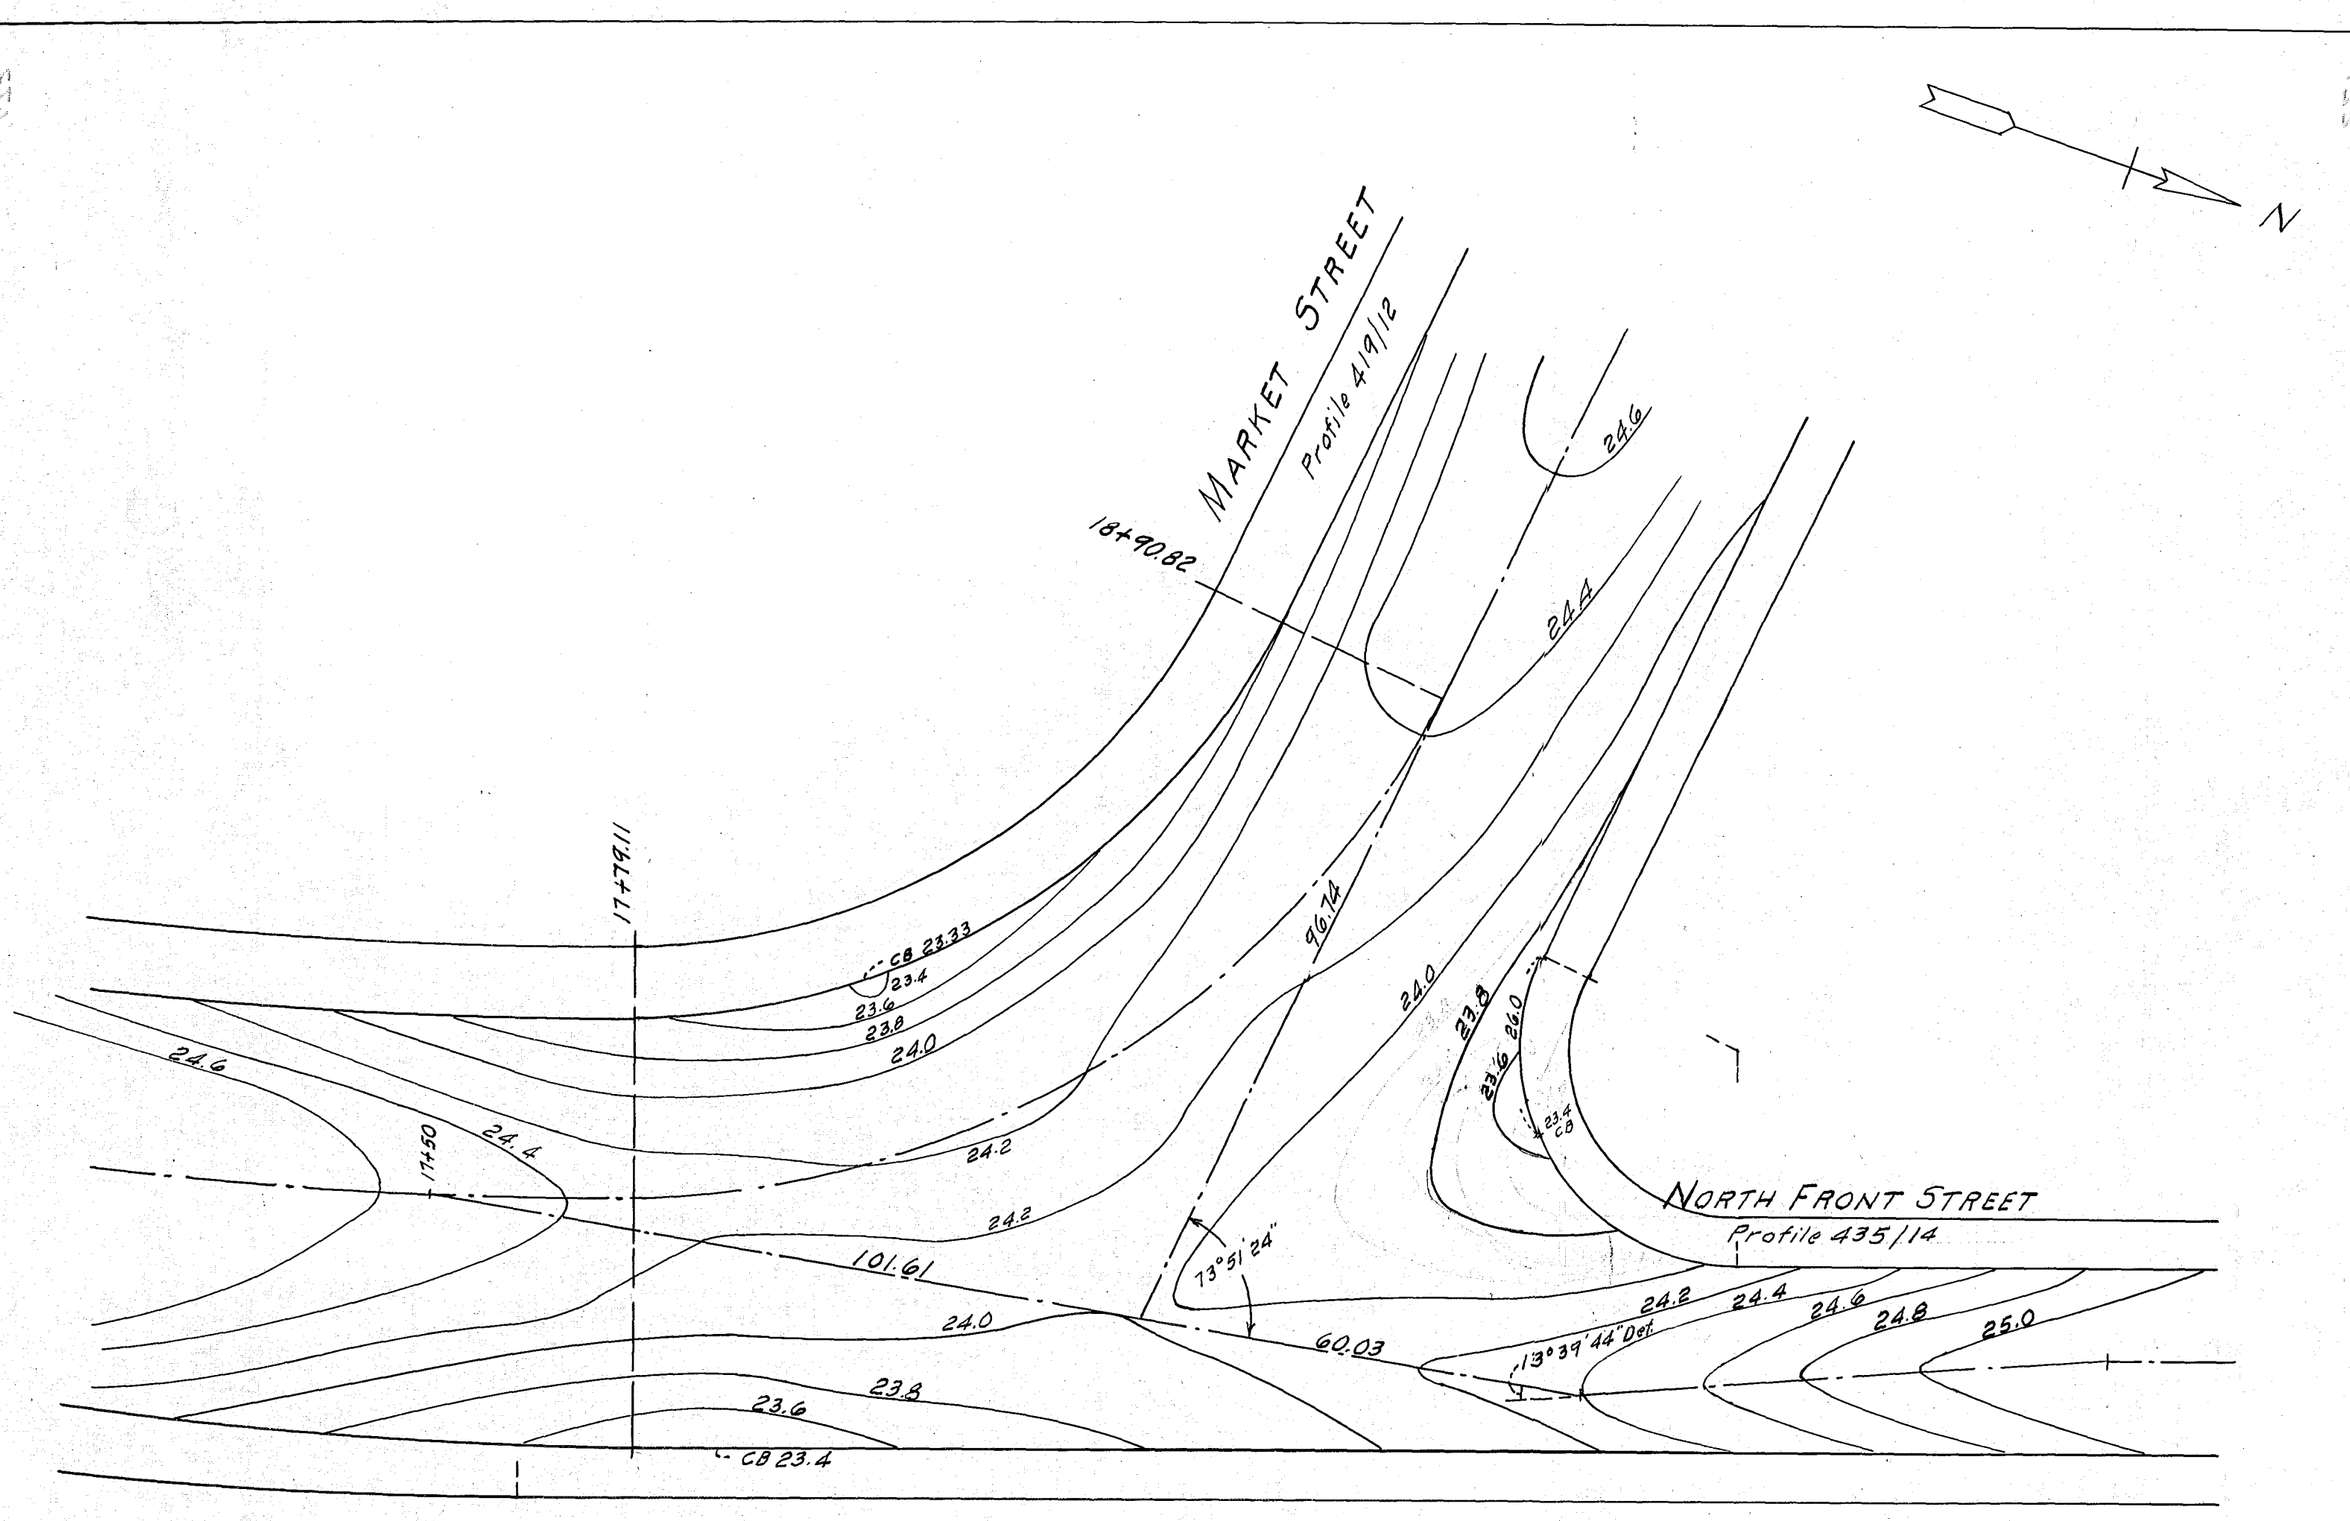

CITY OF HARTFORD

DEPARTMENT OF ENGINEERING

SCALE 1"=20' OCTOBER 1962

DAYBOOK No. 09738