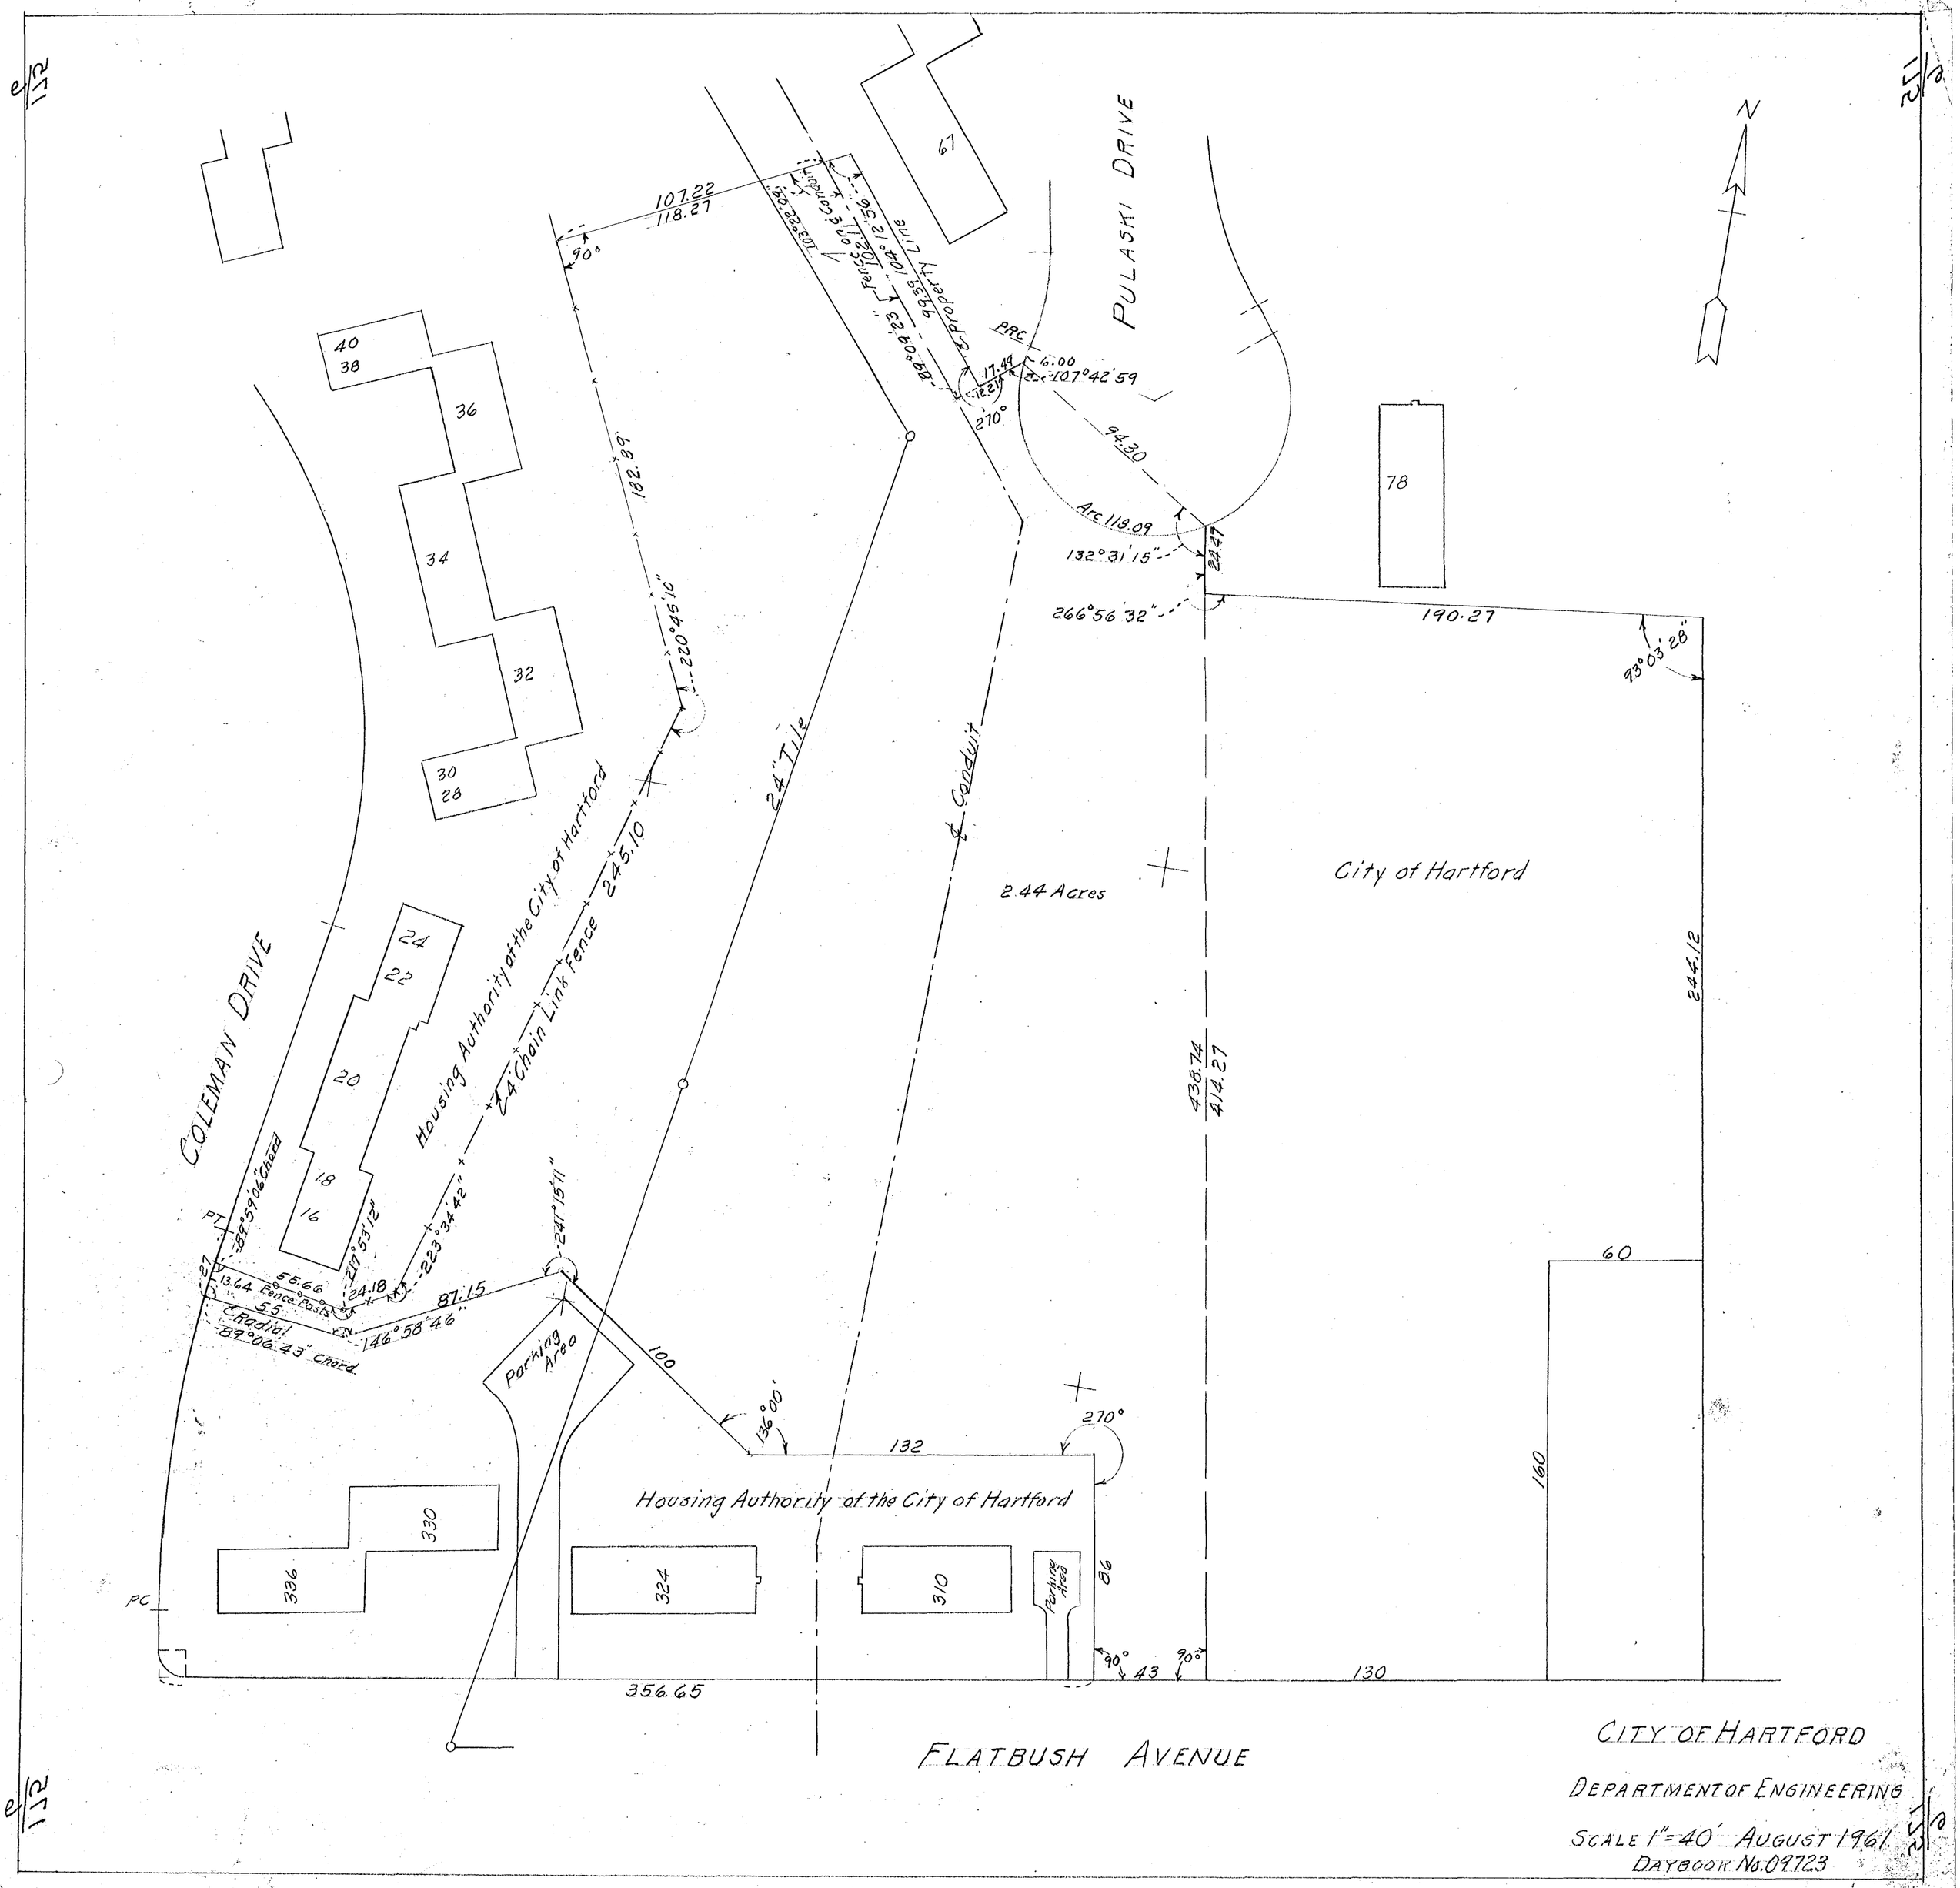

CITY OF HARTFORD

DEPARTMENT OF ENGINEERING

SCALE 1" = 40' AUGUST 1961

DAYBOOK No. 09723