Profile of Kibbe Street - New Park Ave. - westerly

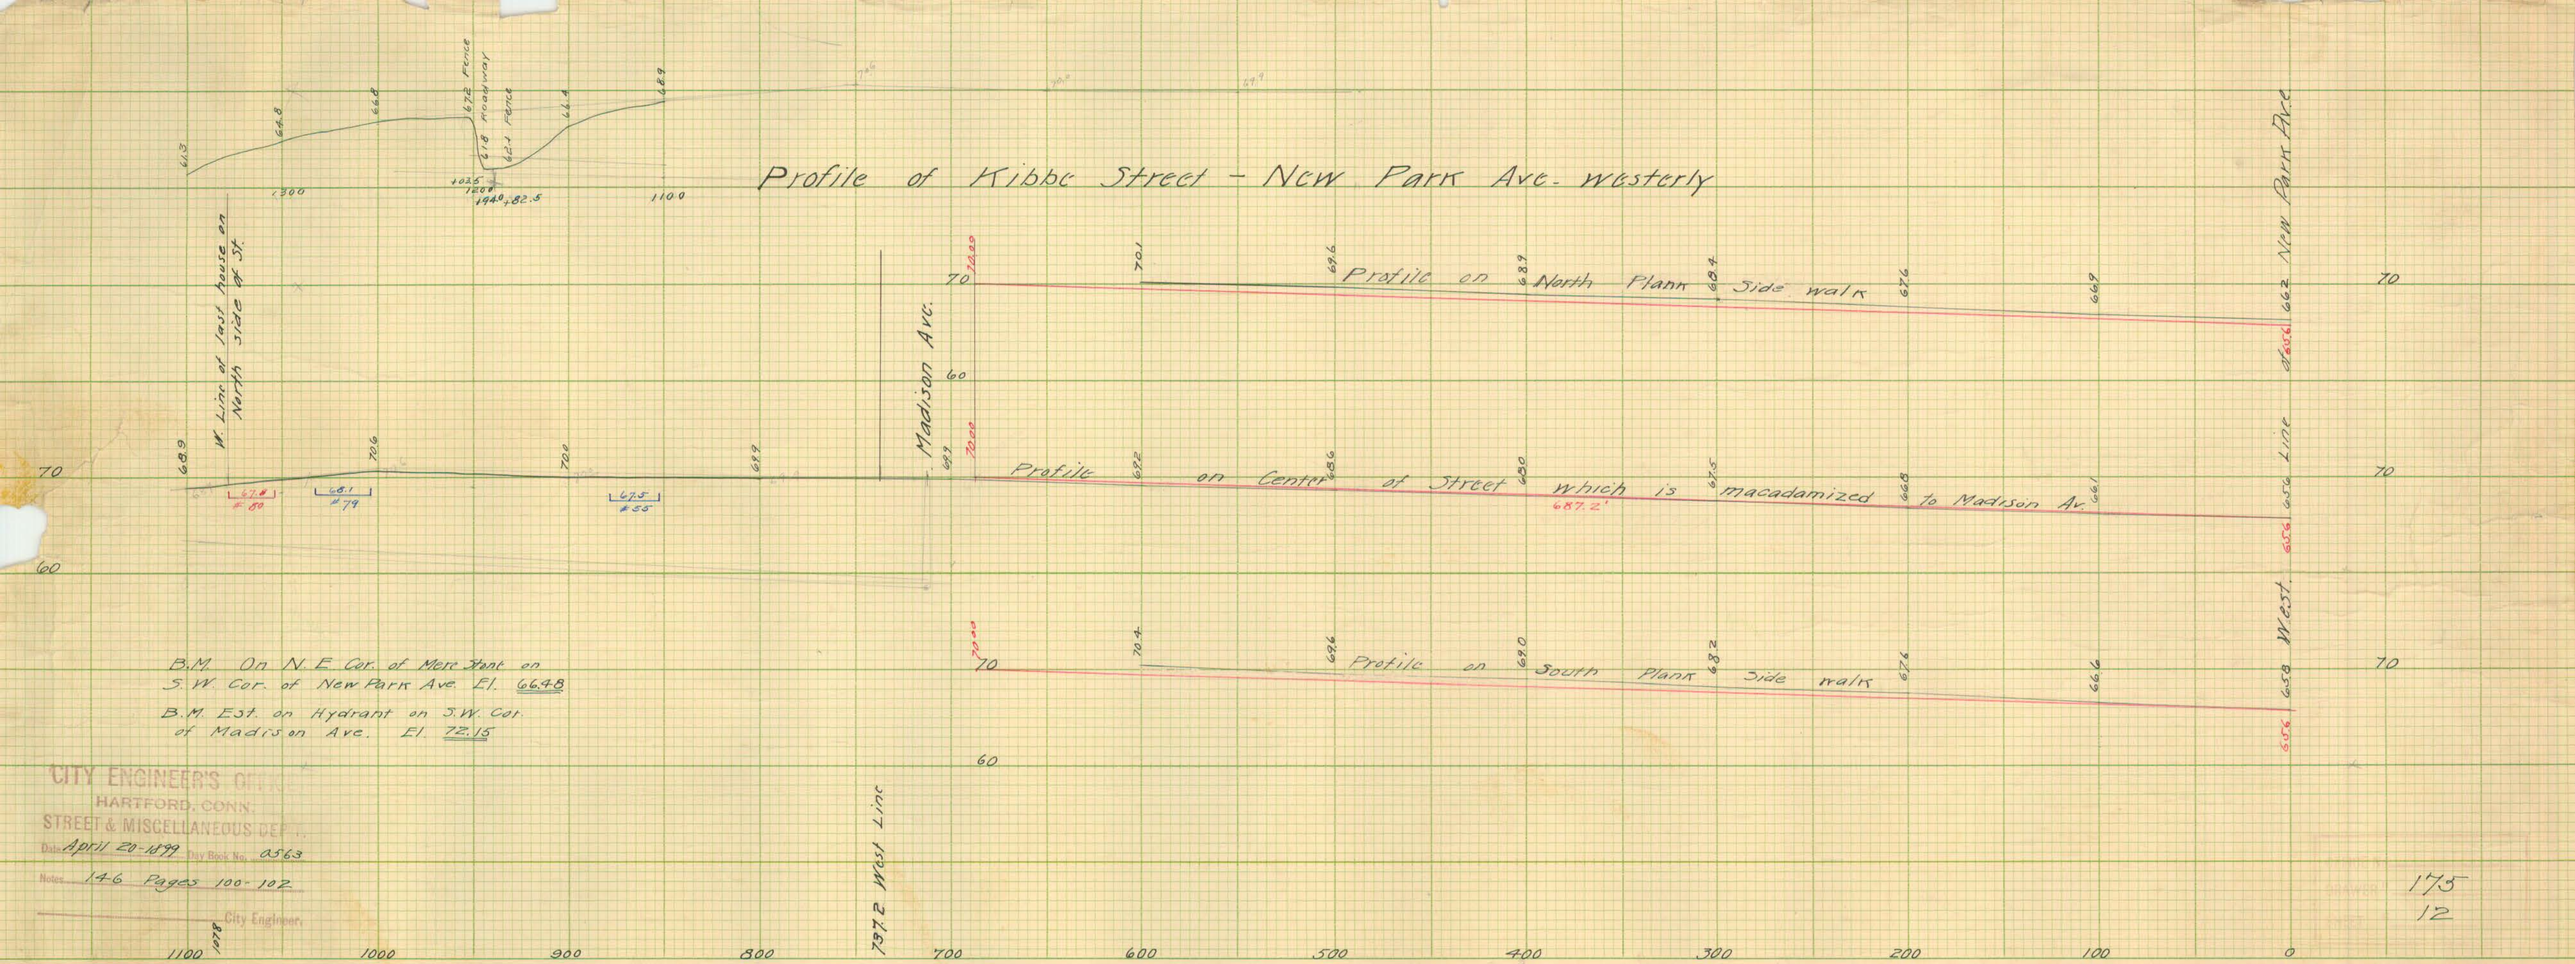

CITY ENGINEER'S OFFICE
HARTFORD, CONN.
STREET & MISCELLANEOUS DEPT.
Date April 20-1899 Day Book No. 0563
Notes 146 Pages 100-102
City Engineer.

175
12