WARRENTON AVENUE

SCALE — 1" = 10' VERT.
1" = 50' HORI.

50' Sisson to So Whitney
60 So Whitney to Prospect

12' curb S Whitney to Prospect
4' walk 8' out " "

S. side So Whitney to Sisson } 12' curb
4' walk 8' out

N. side " " " " } 8' curb
4' walk 6' out

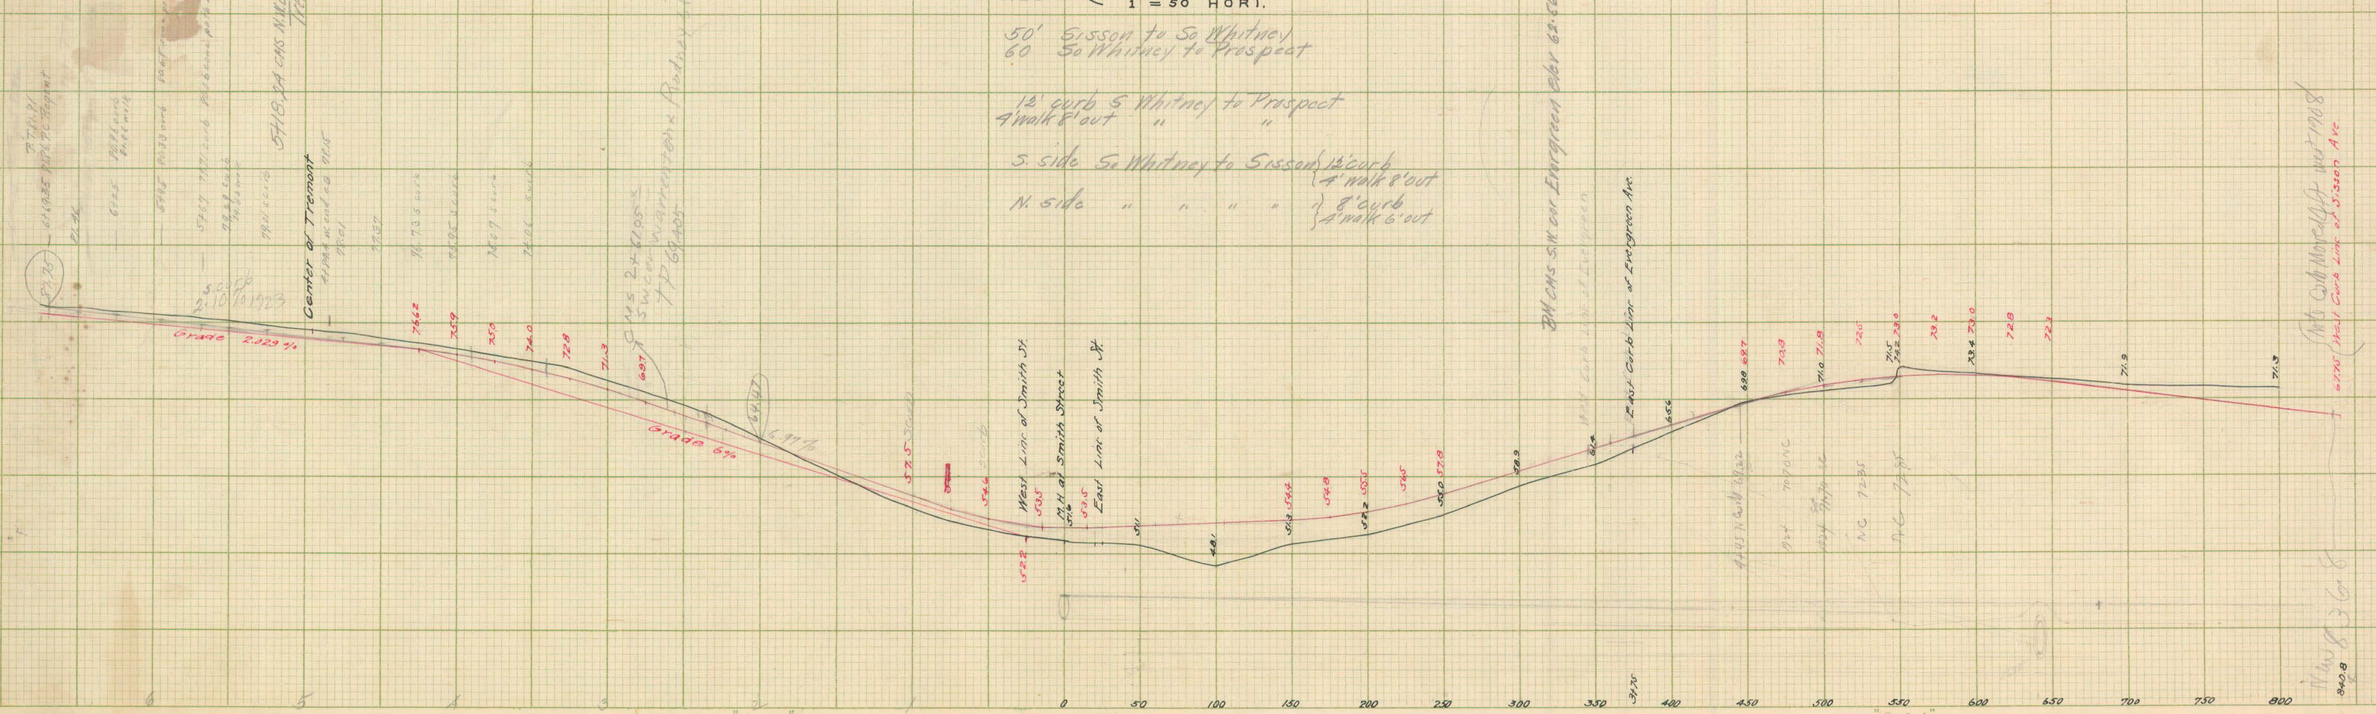

"Perfect" CROSS SECTION PAPER. 10 × 10 = 1 INCH.

"Perfect" CROSS SECTION PAPER. 10 × 10 = 1 INCH.