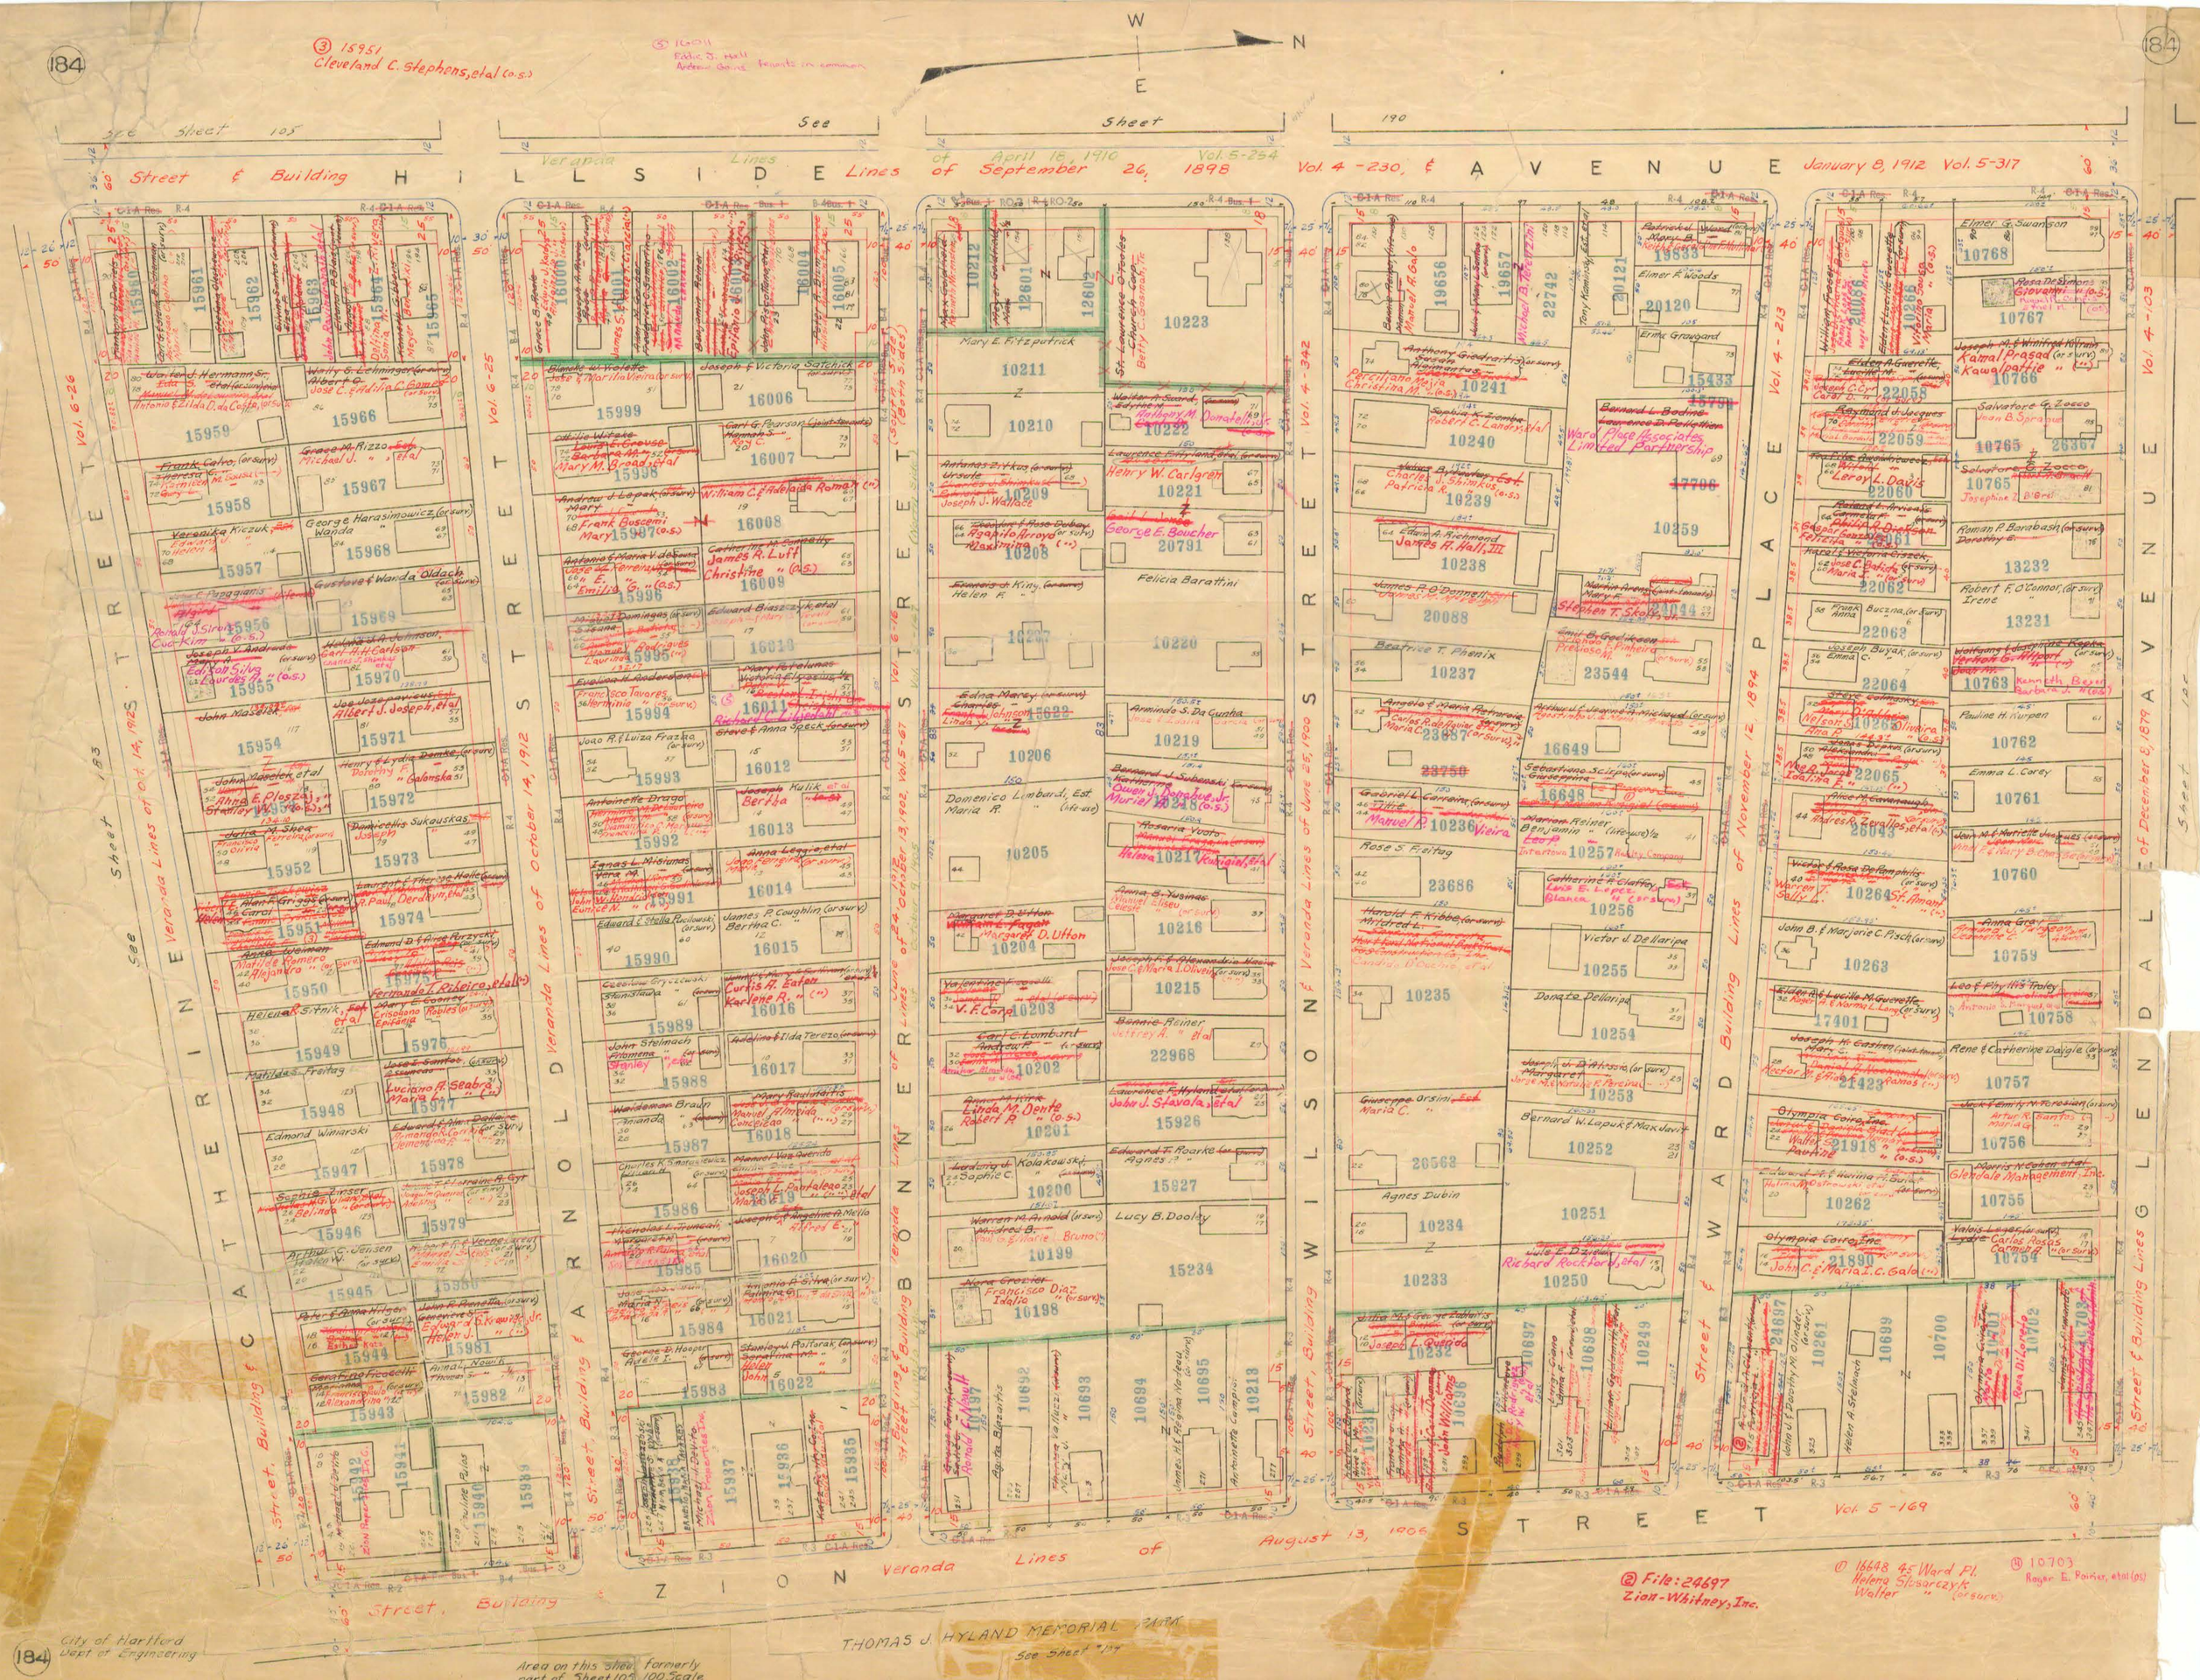
184
W
E
N
See Sheet 105
See Sheet 190
Street & Building Lines of April 15, 1910 Vol. 5-254
HILLSIDE AVENUE
Veranda Lines of September 26, 1898 Vol. 4-230, & January 8, 1912 Vol. 5-317
CATHERINE STREET
Vol. 6-26
Veranda Lines of October 14, 1912
ARNOLD STREET
Vol. 6-25
Veranda Lines of October 13, 1902, Vol. 5-67
BONNER STREET
Vol. 6-26
Veranda Lines of June 25, 1900
WILSON STREET
Vol. 4-342
Veranda Lines of November 12, 1892
WARD PLACE
Vol. 4-213
Veranda Lines of December 6, 1879
GLENDALE AVENUE
Vol. 4-103
ZION STREET
Veranda Lines of August 13, 1906
Vol. 5-169
Mary E. Fitzpatrick
St. Lawrence O'Toole Church Corp.
Betty C. Gasnah, Tr.
Henry W. Carlgren
George E. Boucher
Felicia Barattini
Domenico Lombardi, Est.
Ward Place Associates Limited Partnership
Richard Rockford, etal
Kamal Prasad
Kawalpattie
Glendale Management Inc.
Zion-Whitney, Inc.
THOMAS J. HYLAND MEMORIAL PARK
See Sheet 134
Area on this sheet formerly part of Sheet 108 100 Scale
City of Hartford Dept of Engineering
184