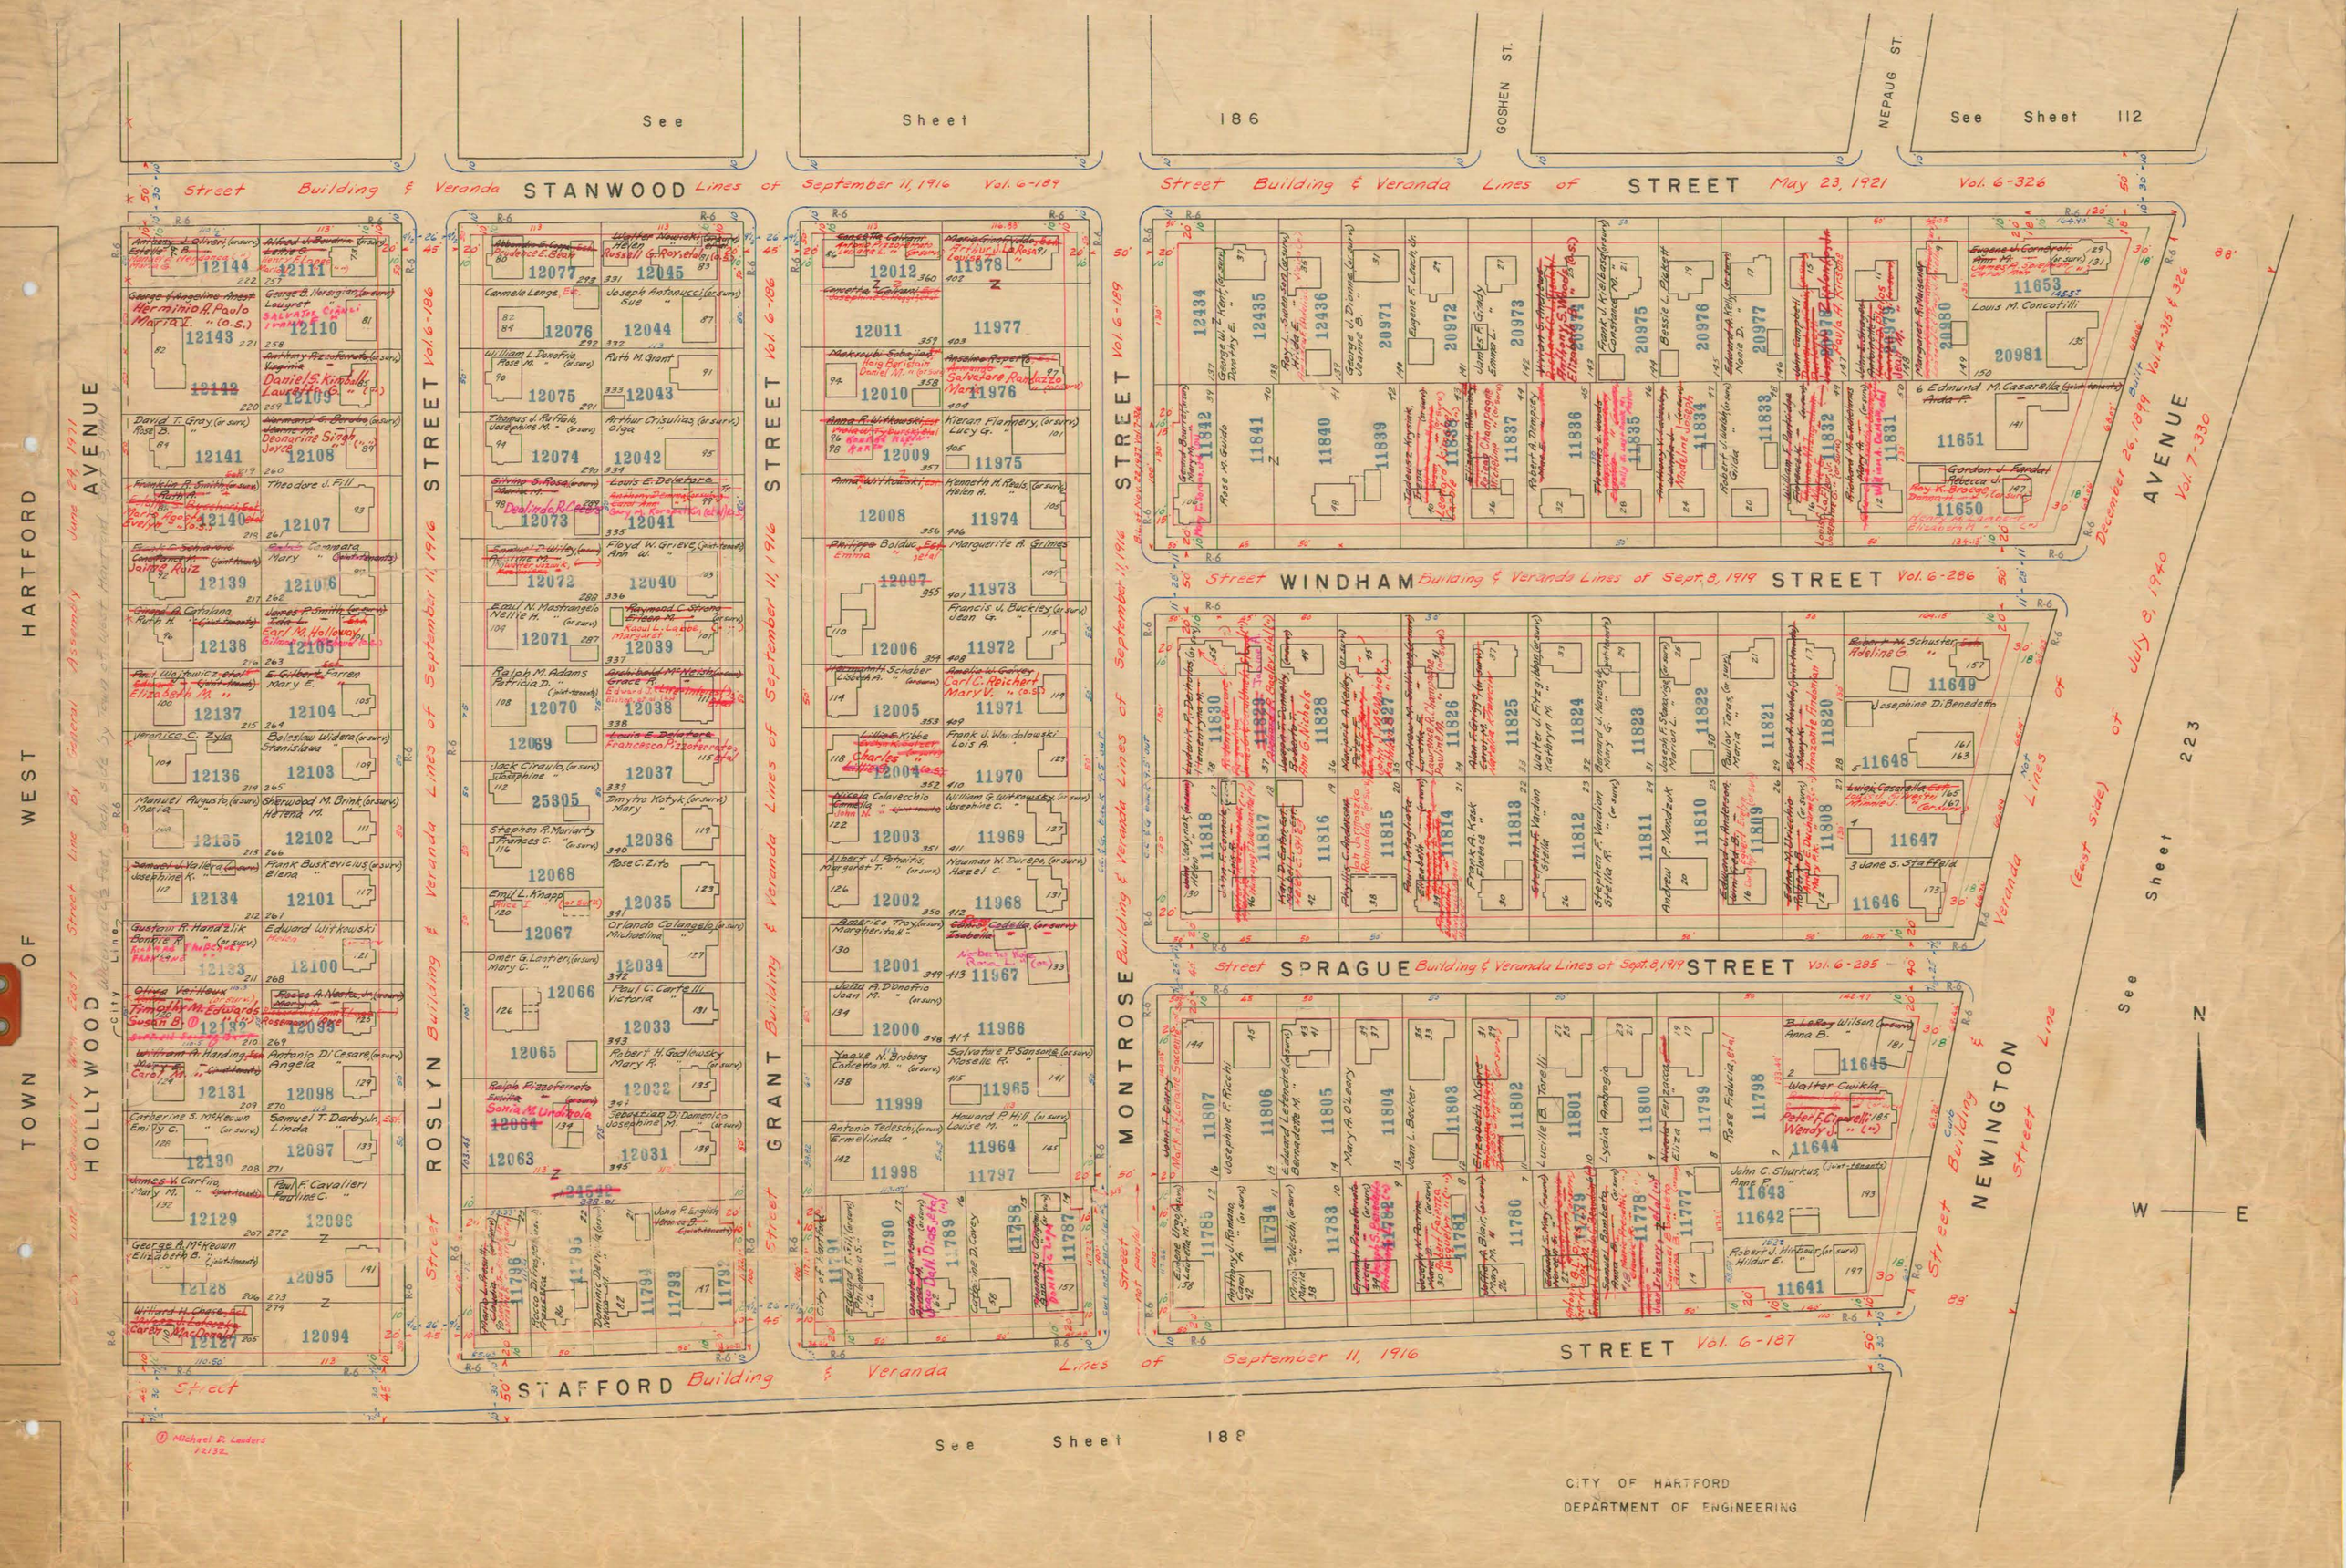
See Sheet 186
GOSHEN ST.
NEPAUG ST.
See Sheet 112
Street Building & Veranda Lines of September 11, 1916 Vol. 6-184
STANWOOD
Street Building & Veranda Lines of May 23, 1921 Vol. 6-326
WINDHAM
Street Building & Veranda Lines of Sept. 8, 1919 Vol. 6-286
SPRAGUE
Street Building & Veranda Lines of Sept. 8, 1919 Vol. 6-285
STAFFORD
Street Building & Veranda Lines of September 11, 1916 Vol. 6-187
See Sheet 188
WESTERLY
TOWN OF HARTFORD
HOLLYWOOD AVENUE
ROSLYN STREET
GRANT STREET
MONTROSE STREET
NEWINGTON AVENUE
Street Building & Veranda Lines of September 11, 1916 Vol. 6-186
Street Building & Veranda Lines of September 11, 1916 Vol. 6-189
Street Building & Veranda Lines of July 8, 1940 Vol. 7-330
December 26, 1899 Vol. 4-315 & 326
See Sheet 223
N
W
E
CITY OF HARTFORD
DEPARTMENT OF ENGINEERING