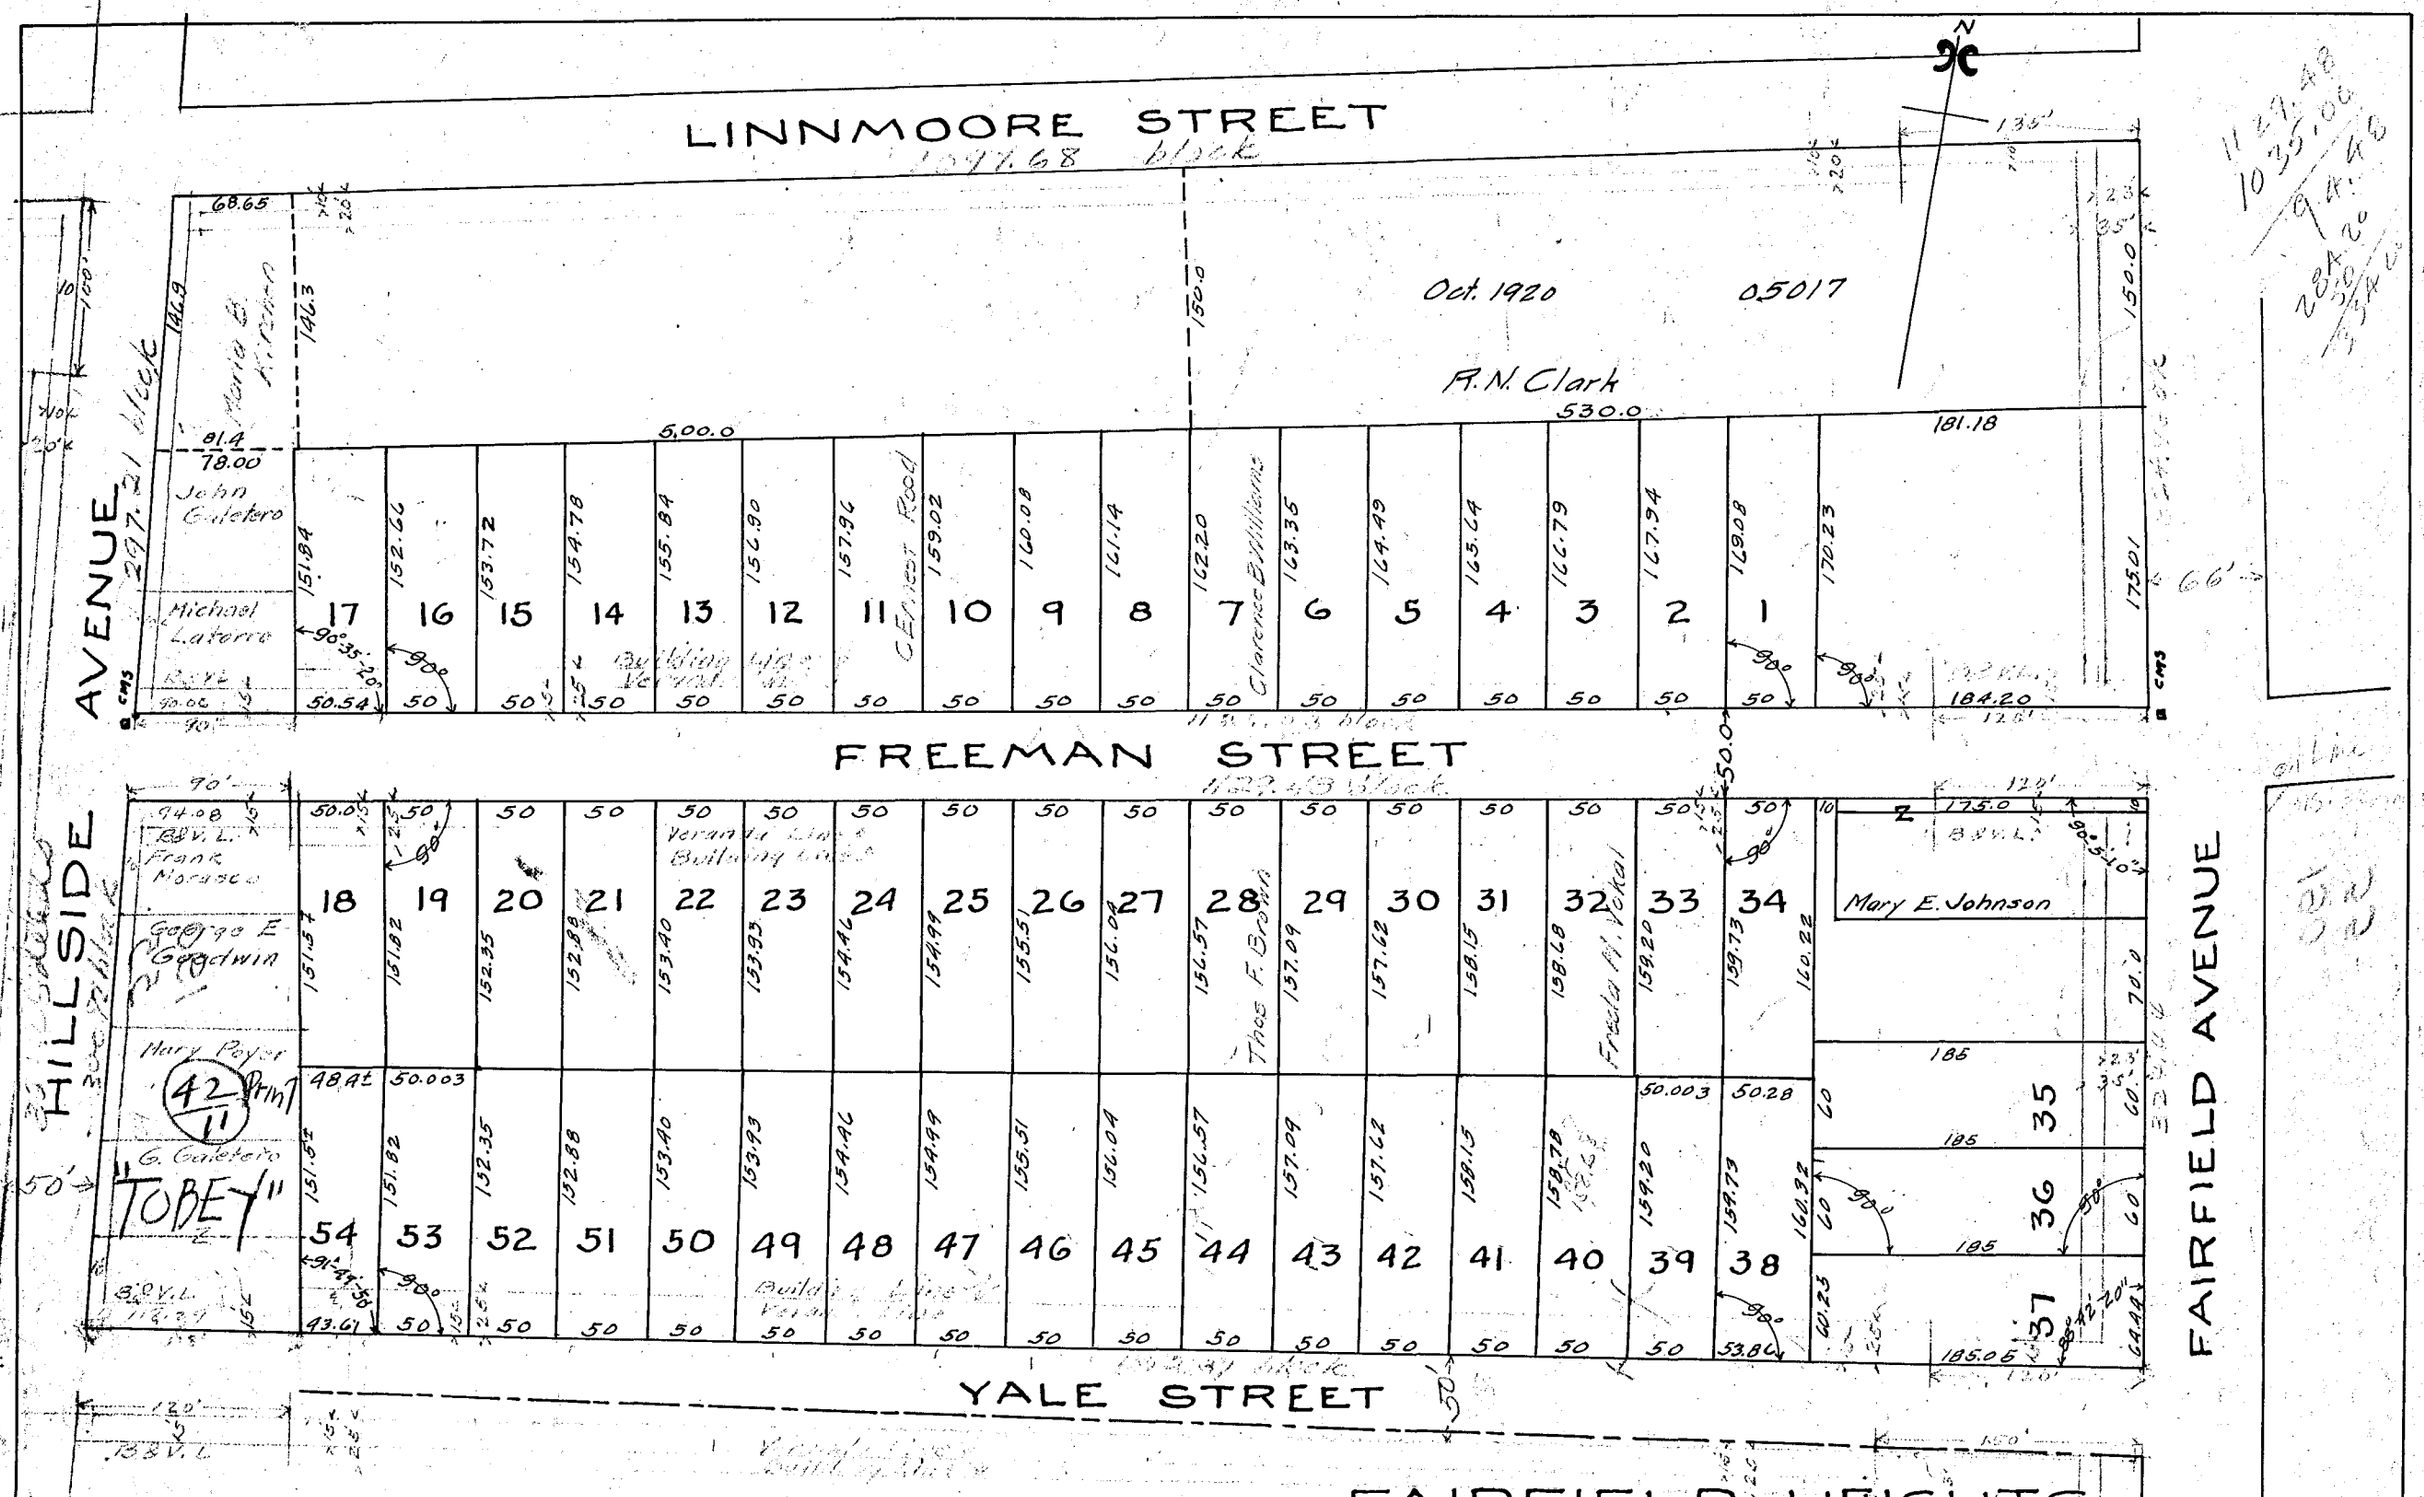

I hereby certify that this plan is substantially correct.
John T. Henderson.

FAIRFIELD HEIGHTS

PROPERTY OF RALPH R. SEYMOUR ET AL
ON WEST SIDE OF FAIRFIELD AVENUE
HARTFORD CONNECTICUT.
NOVEMBER 1919.
SCALE 100FT.—1INCH

JOHN T. HENDERSON.
CIVIL ENGINEER.