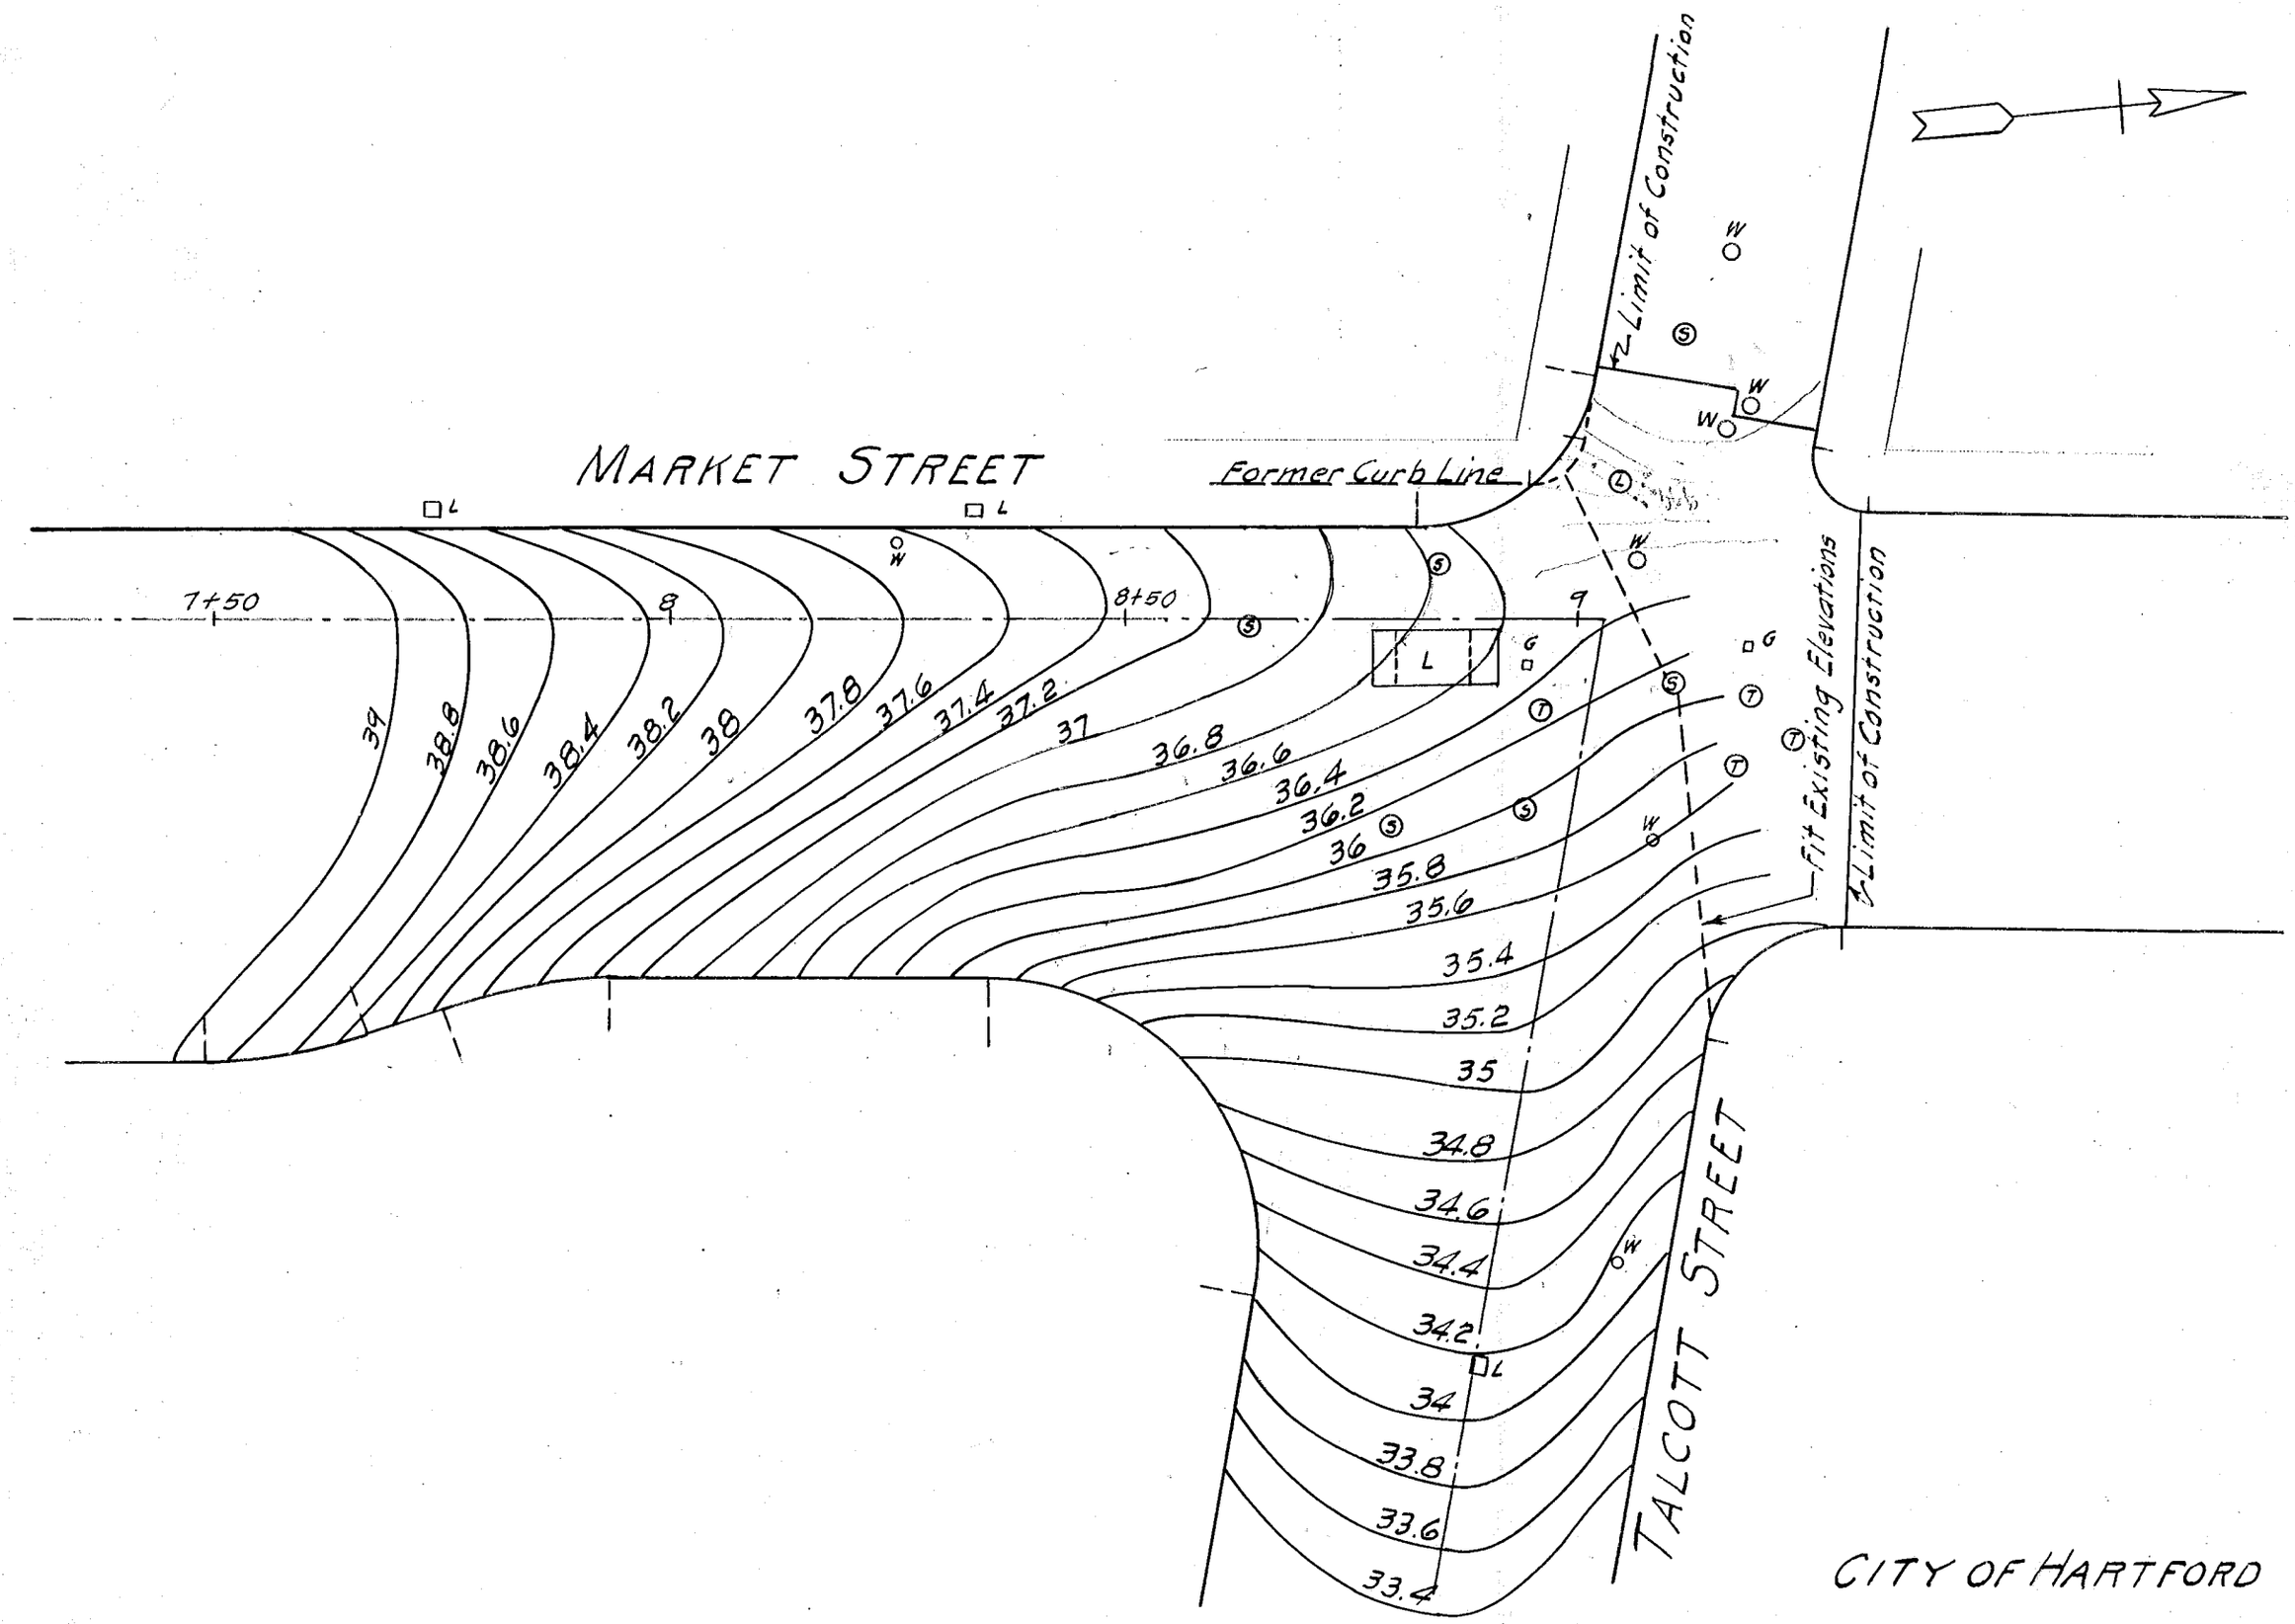

CITY OF HARTFORD

DEPARTMENT OF ENGINEERING

SCALE 1" = 20' MARCH 1963

DAYBOOK No. 09764