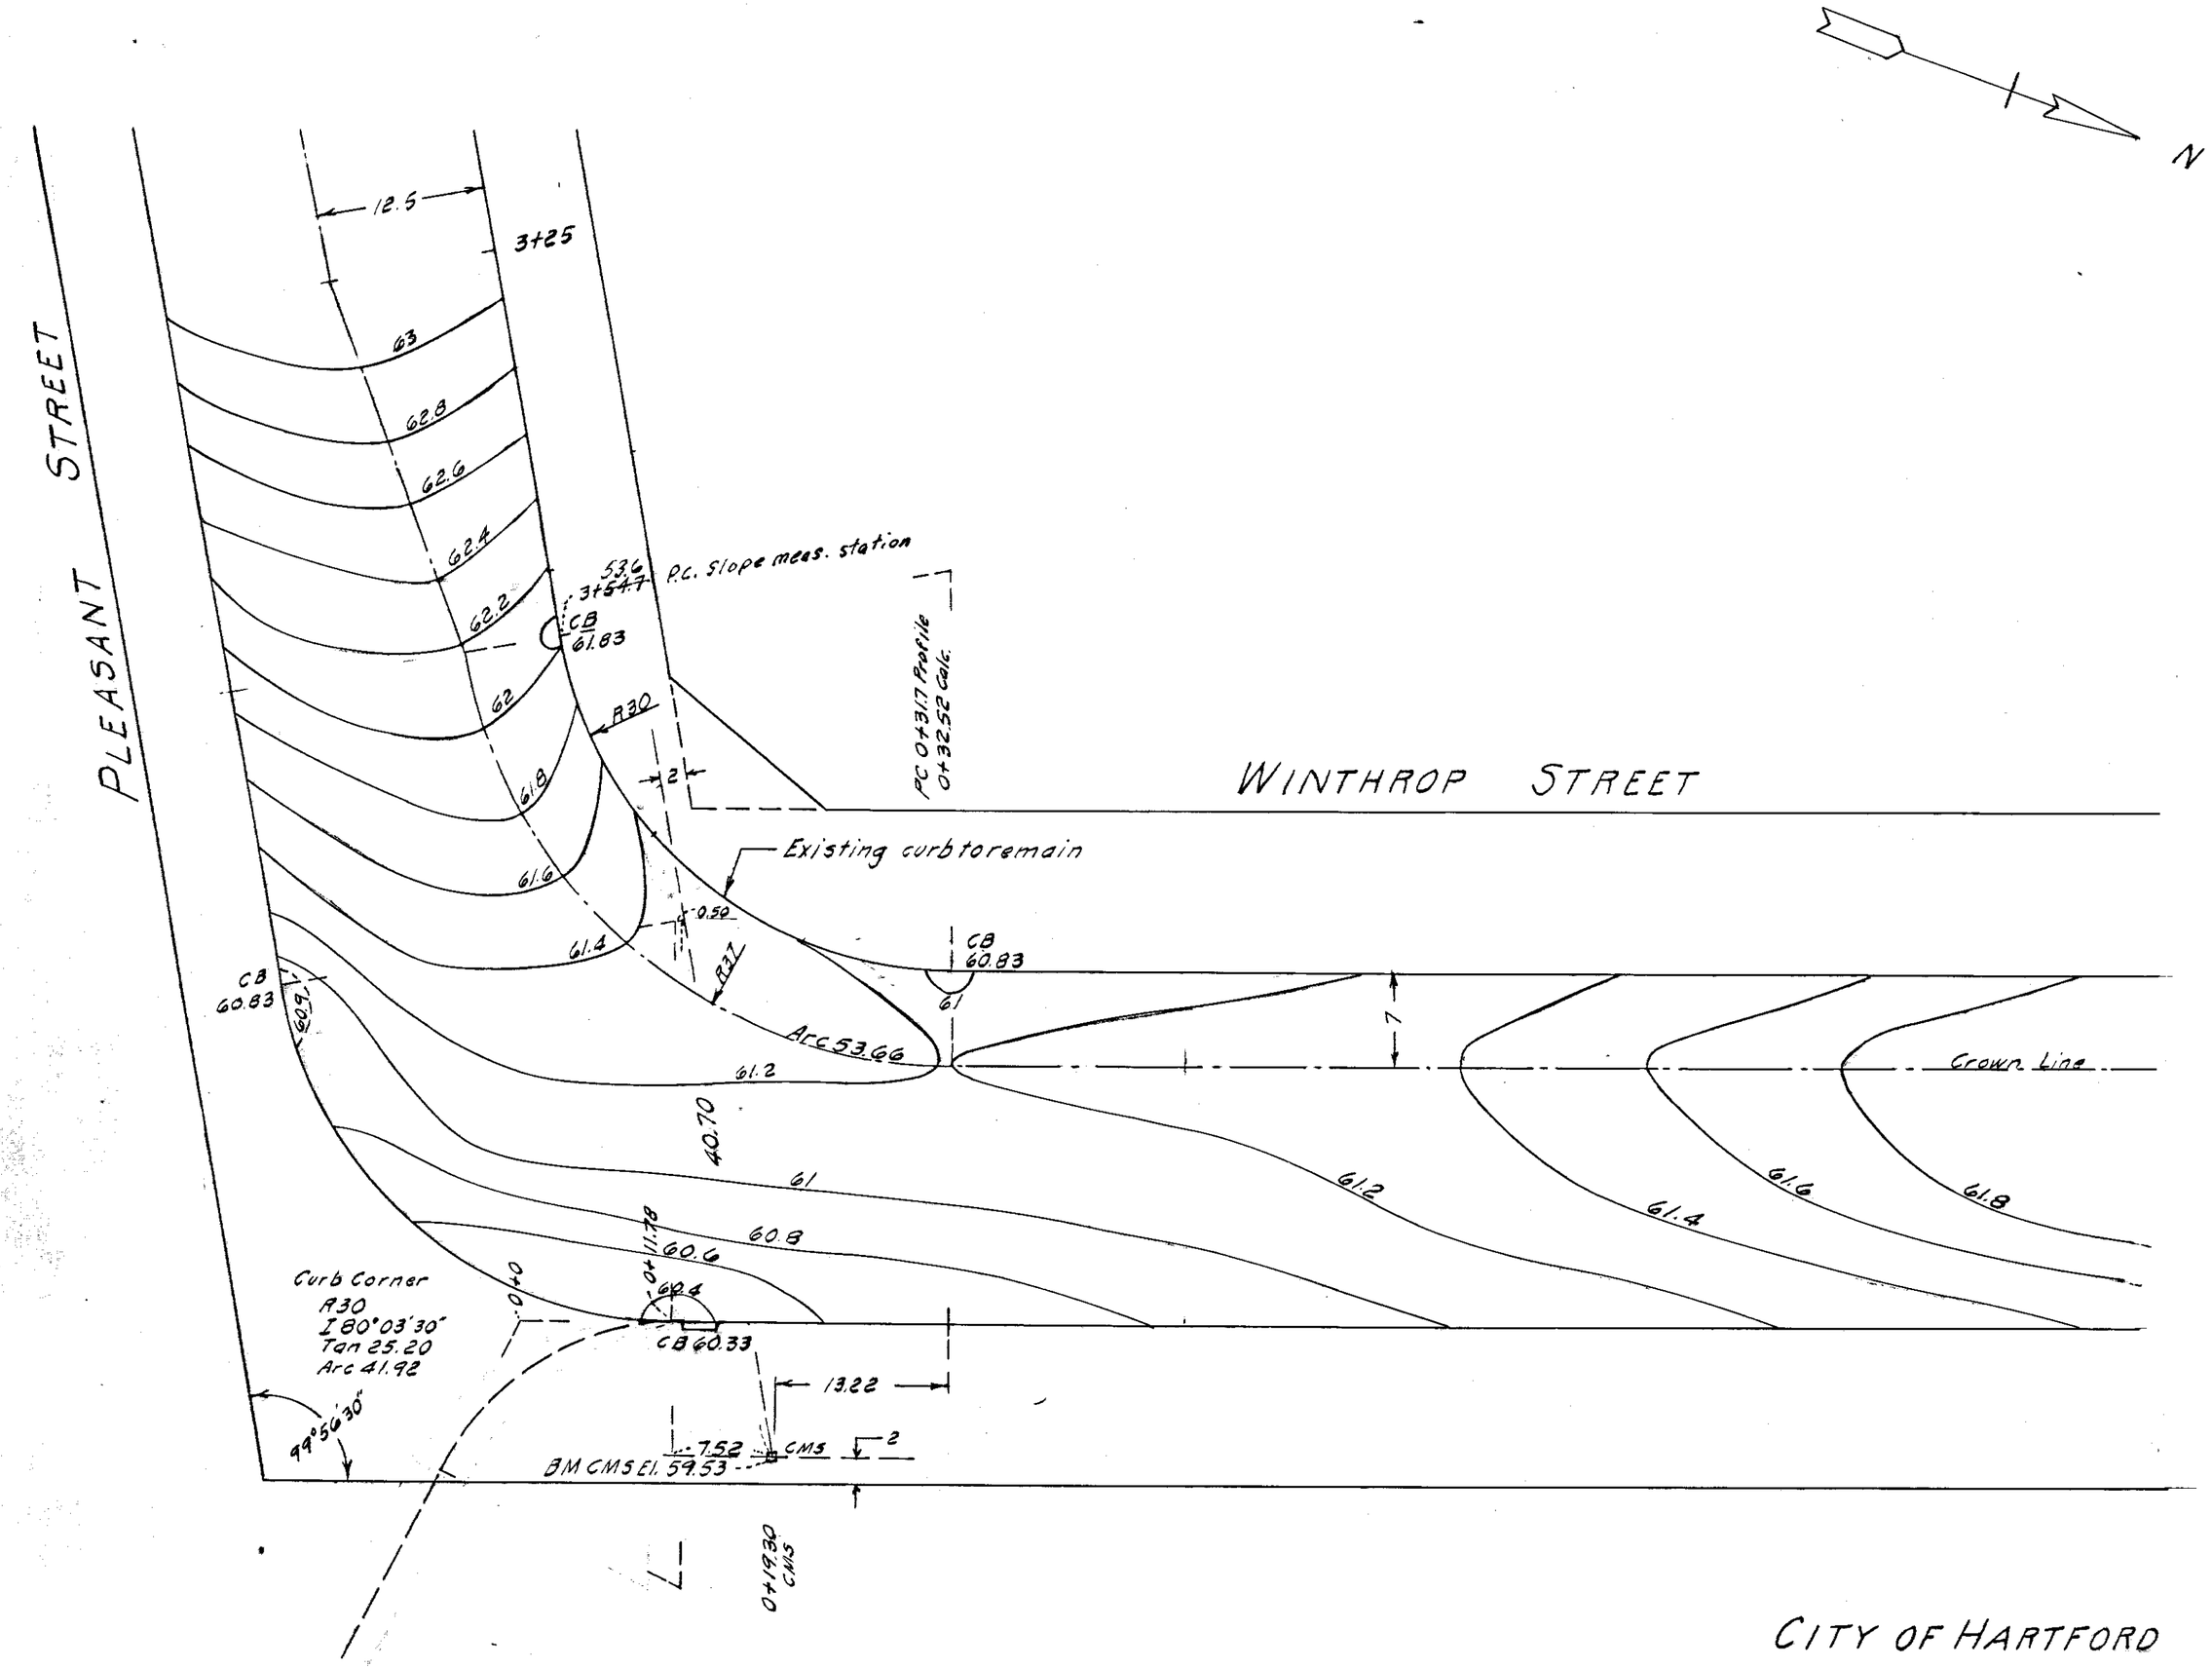

CITY OF HARTFORD

DEPARTMENT OF ENGINEERING

SCALE 1"=10' JUNE 1964

DAYBOOK No. 09828