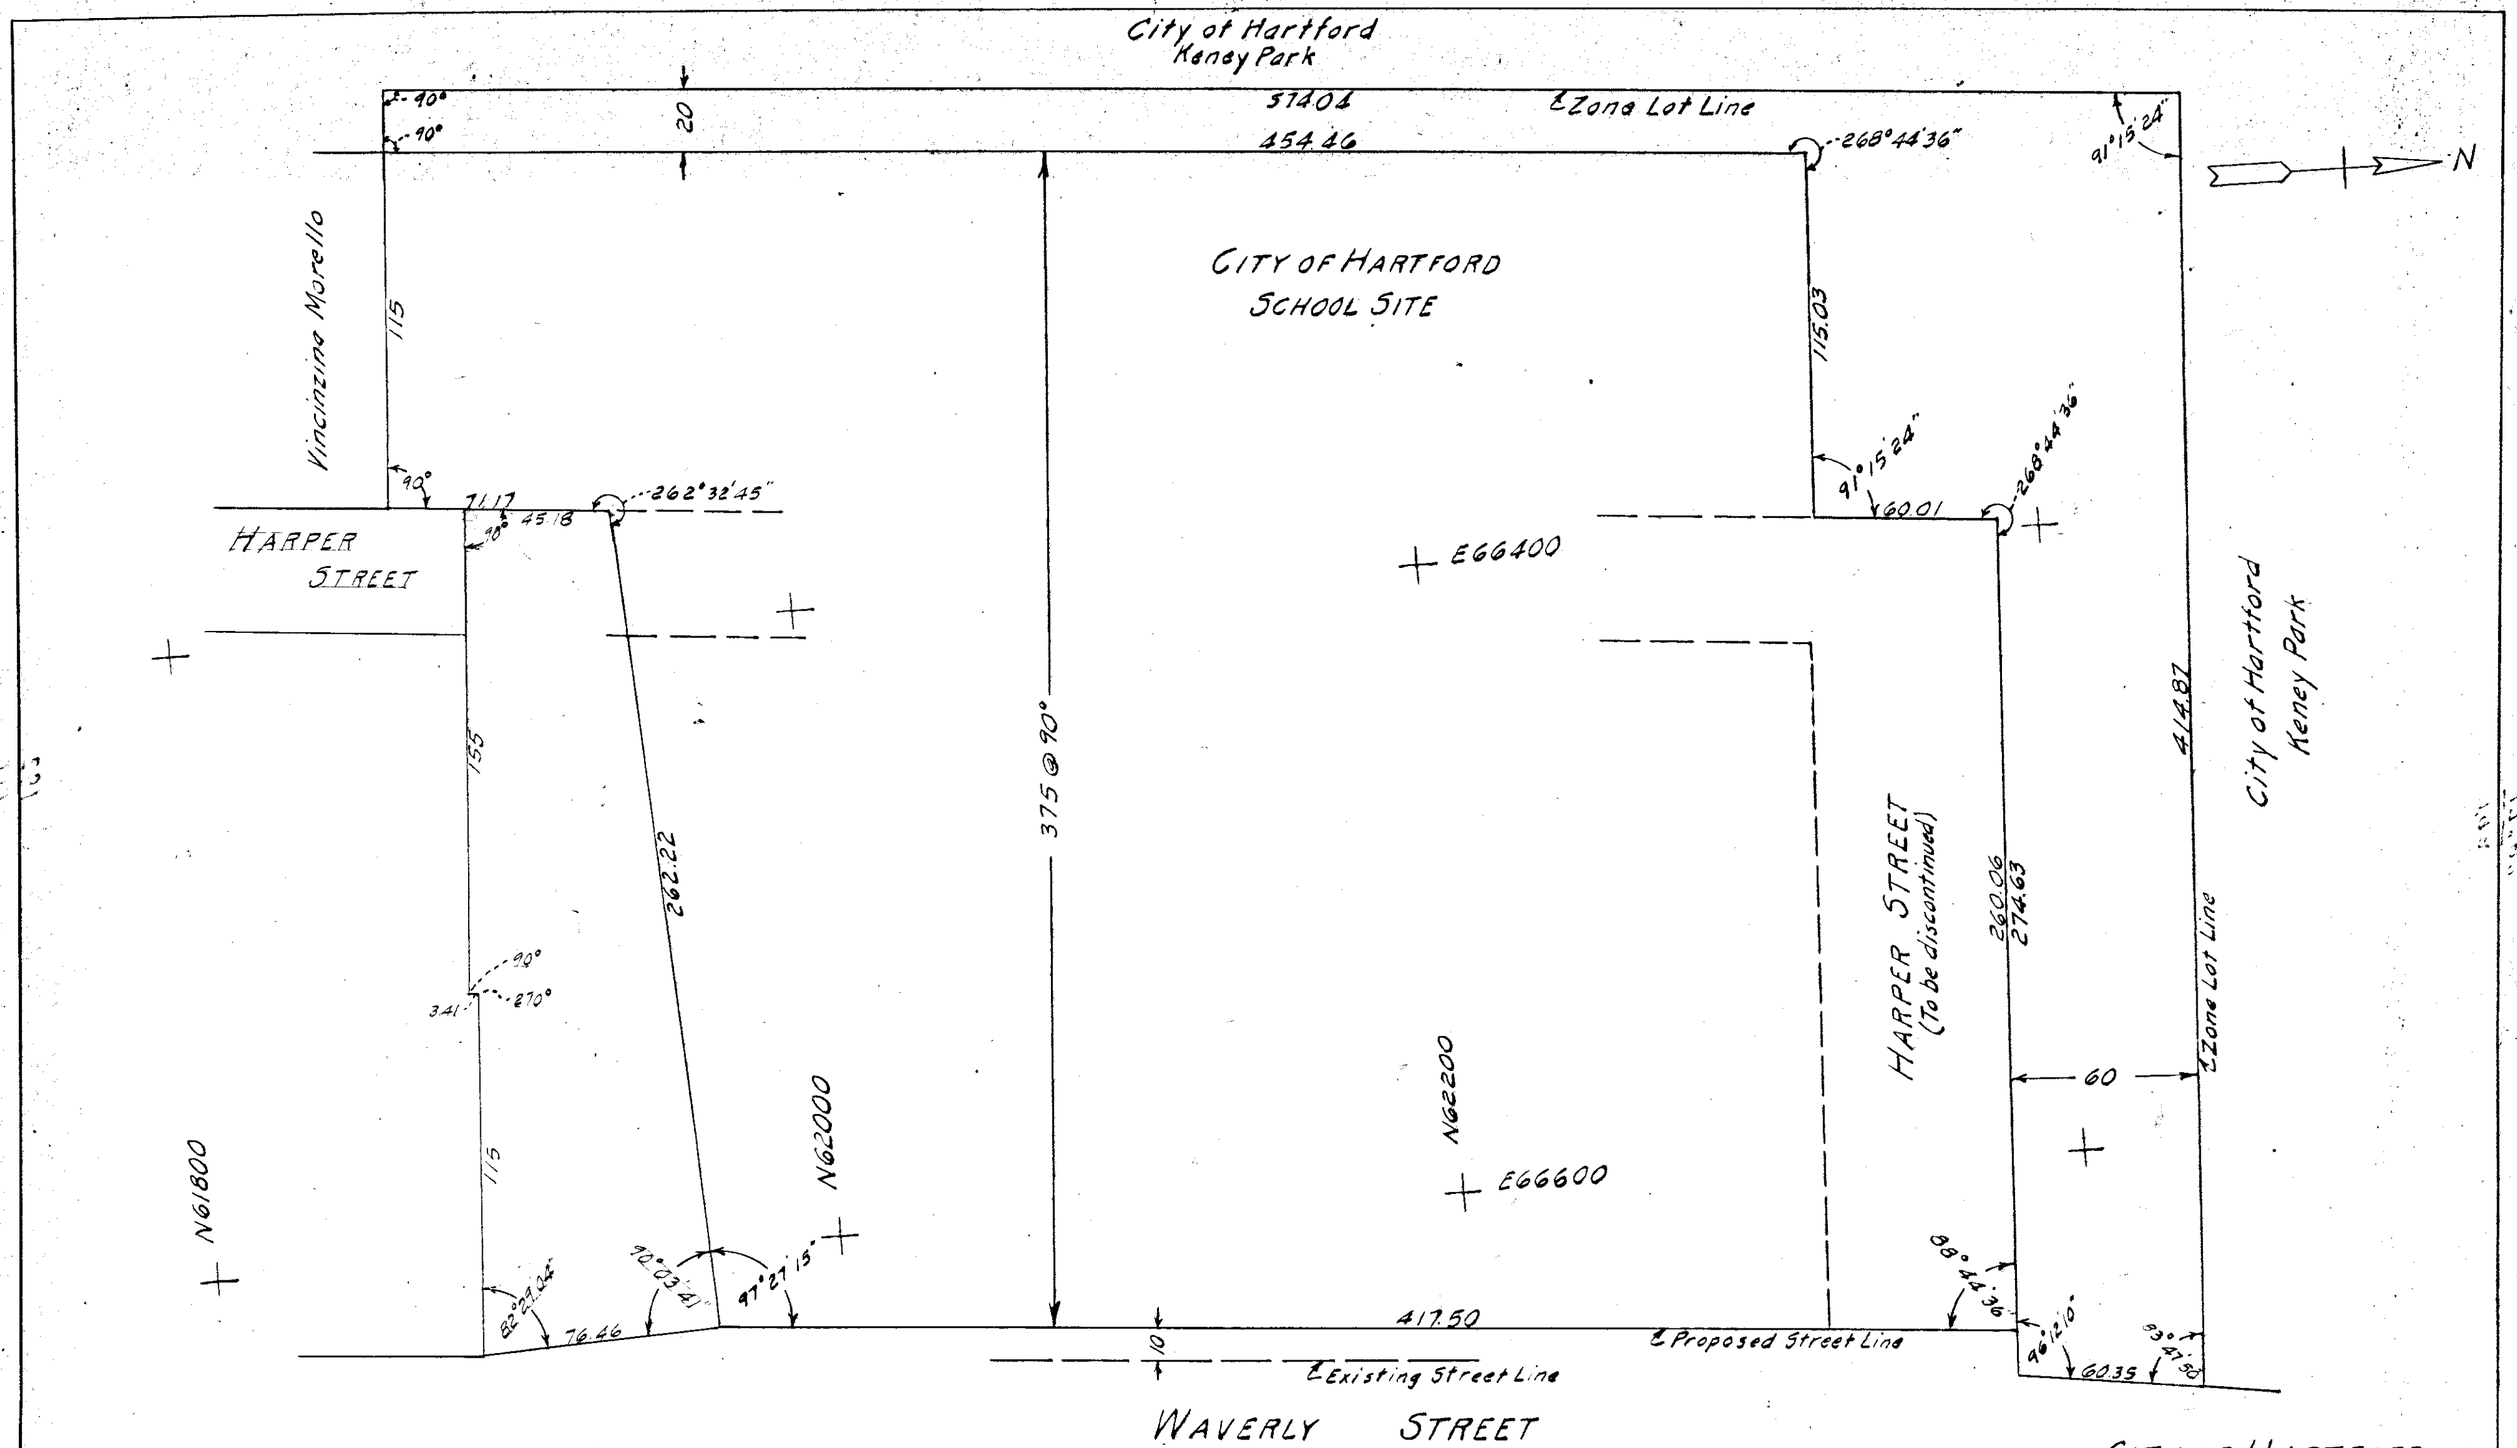

CITY OF HARTFORD

DEPARTMENT OF ENGINEERING

SCALE 1" = 40' OCTOBER 1968

DAYBOOK No. 010056 "B"