OFFICE OF CITY ENGINEER
HARTFORD, CONN.
Date Dec 1913 Day Book No 03397
Notes 371 ~ 20 ~ 40
331 - P14
City Engineer

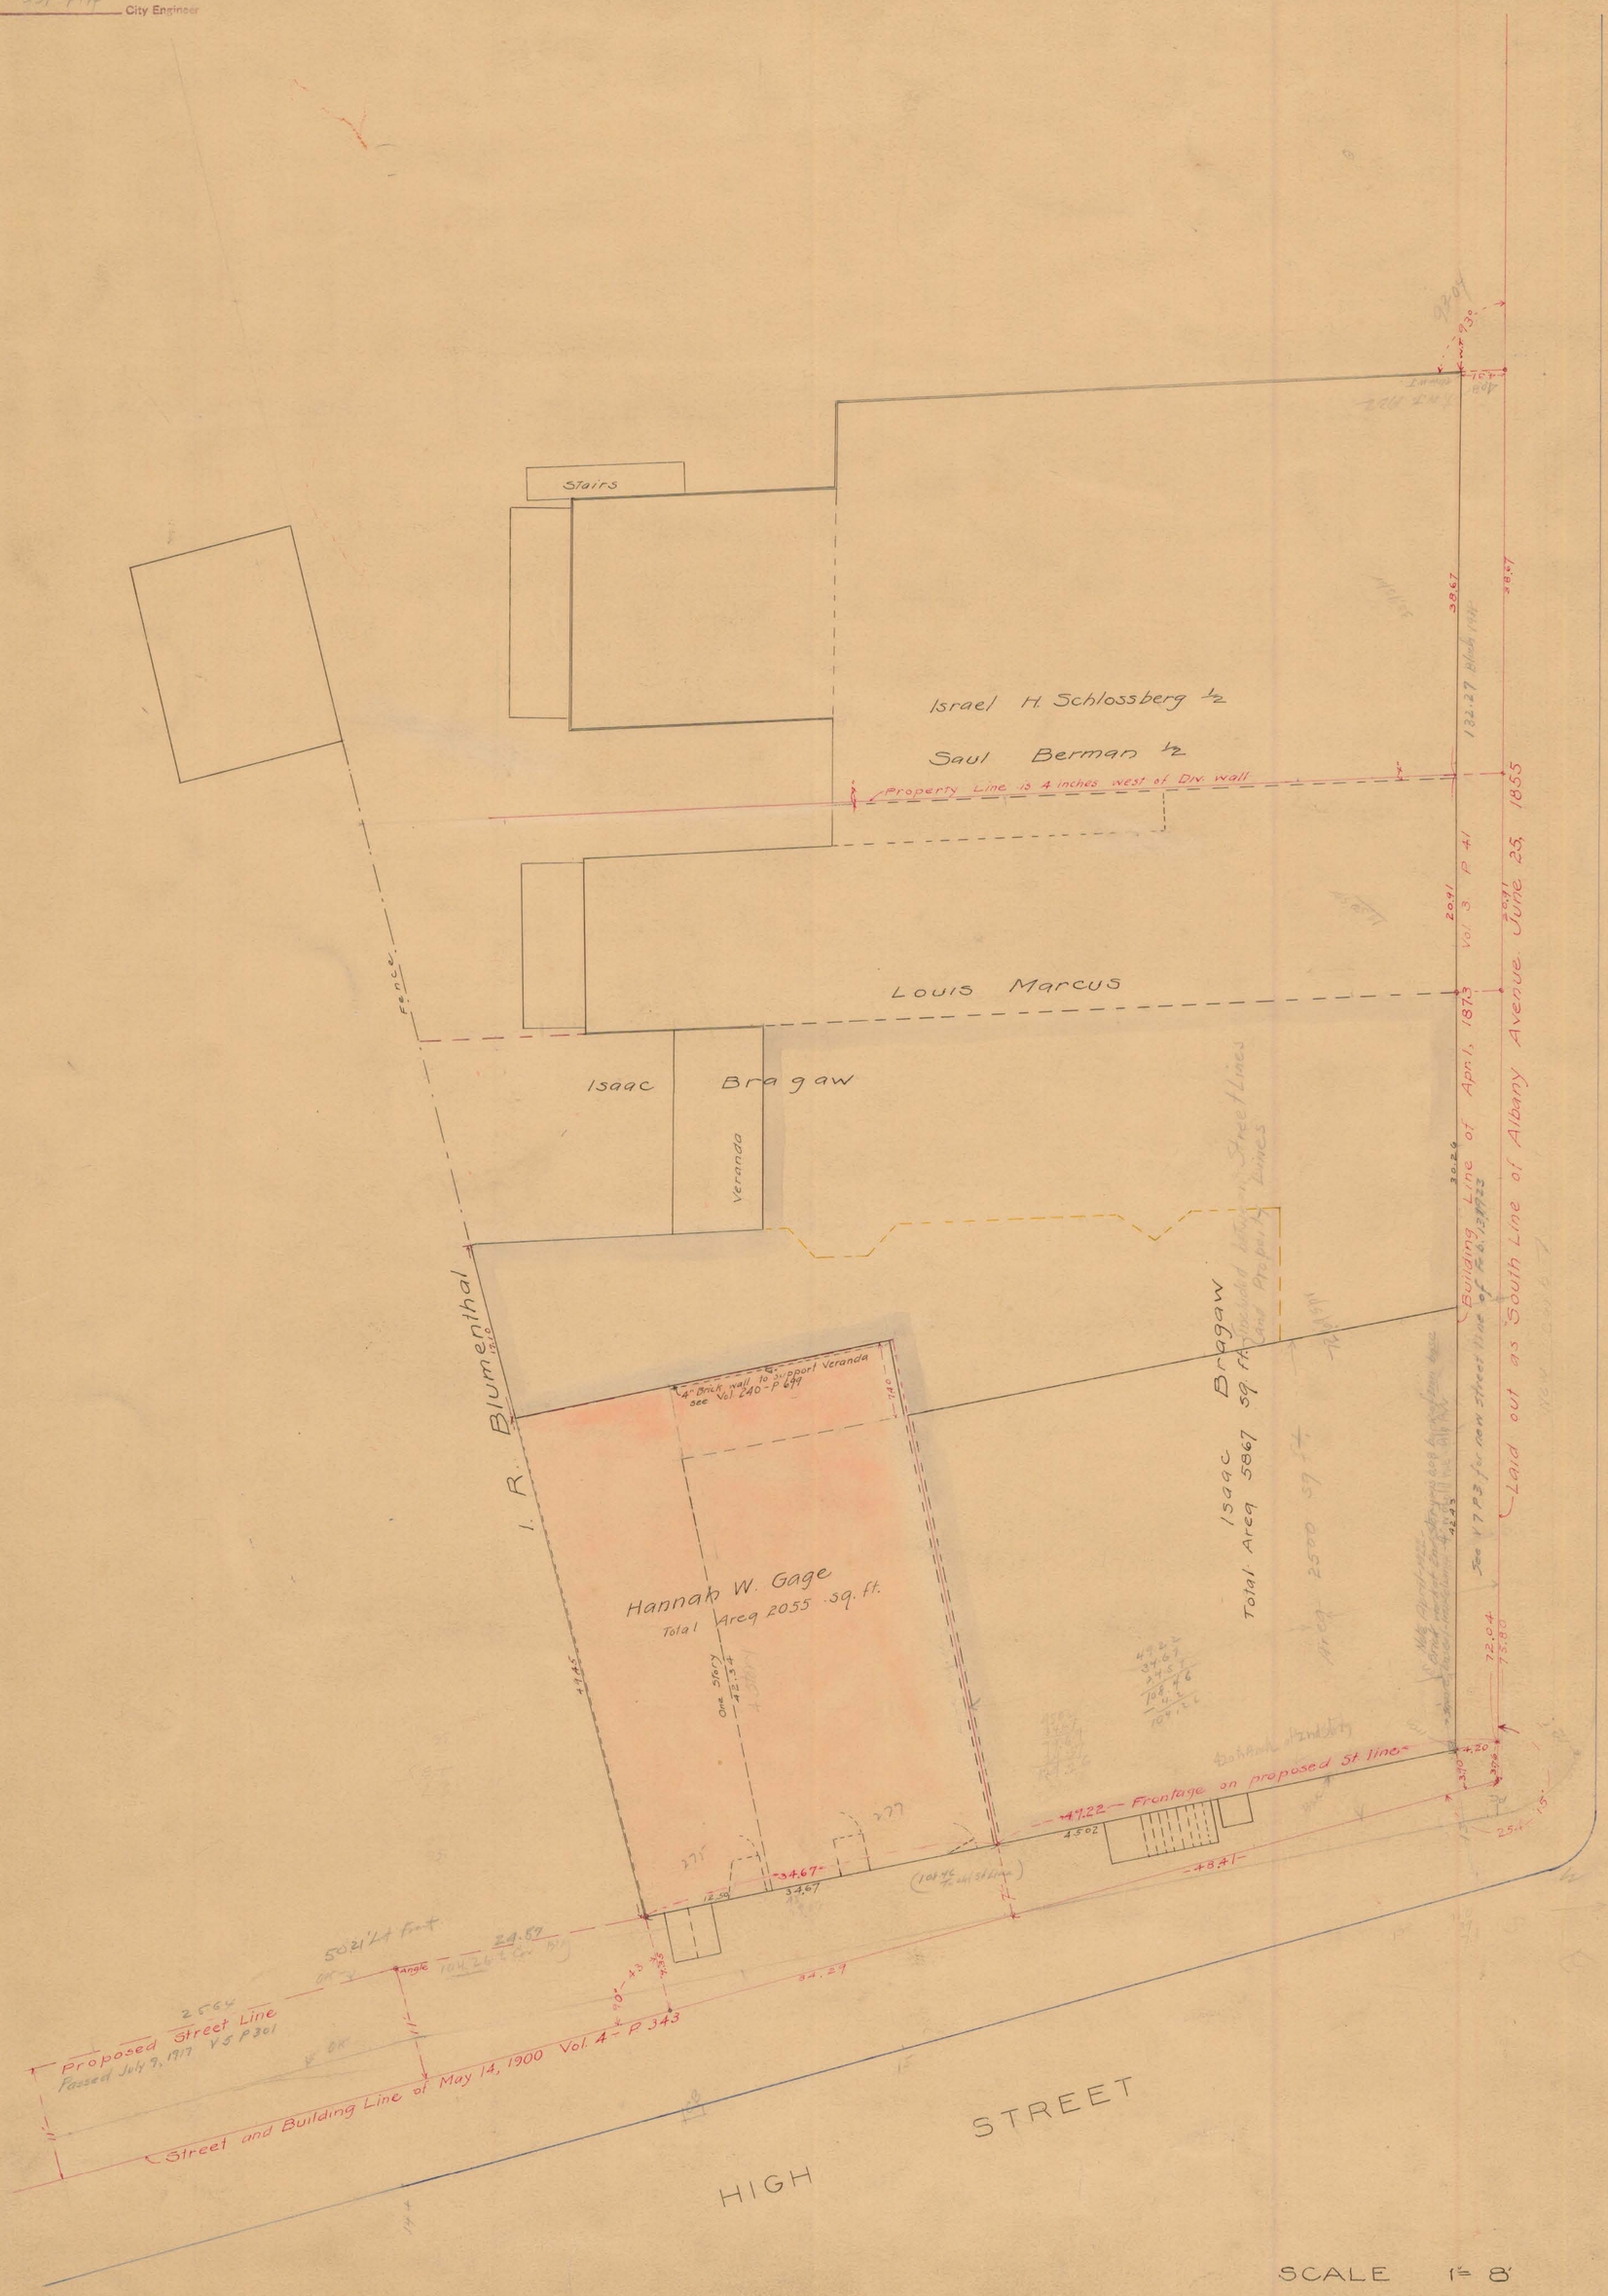

SCALE 1" = 8'