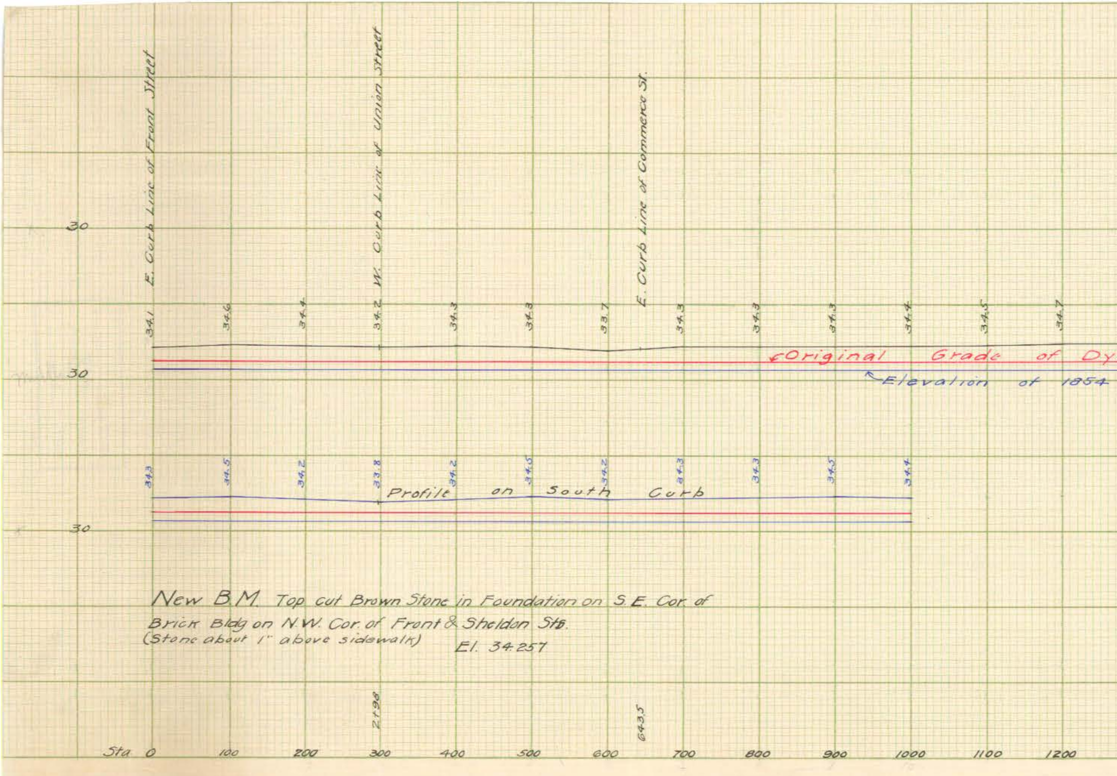

New B.M. Top cut Brown Stone in Foundation on S.E. Cor. of
Brick Bldg on N.W. Cor. of Front & Sheldon Sts.
(Stone about 1" above sidewalk) El. 34.257

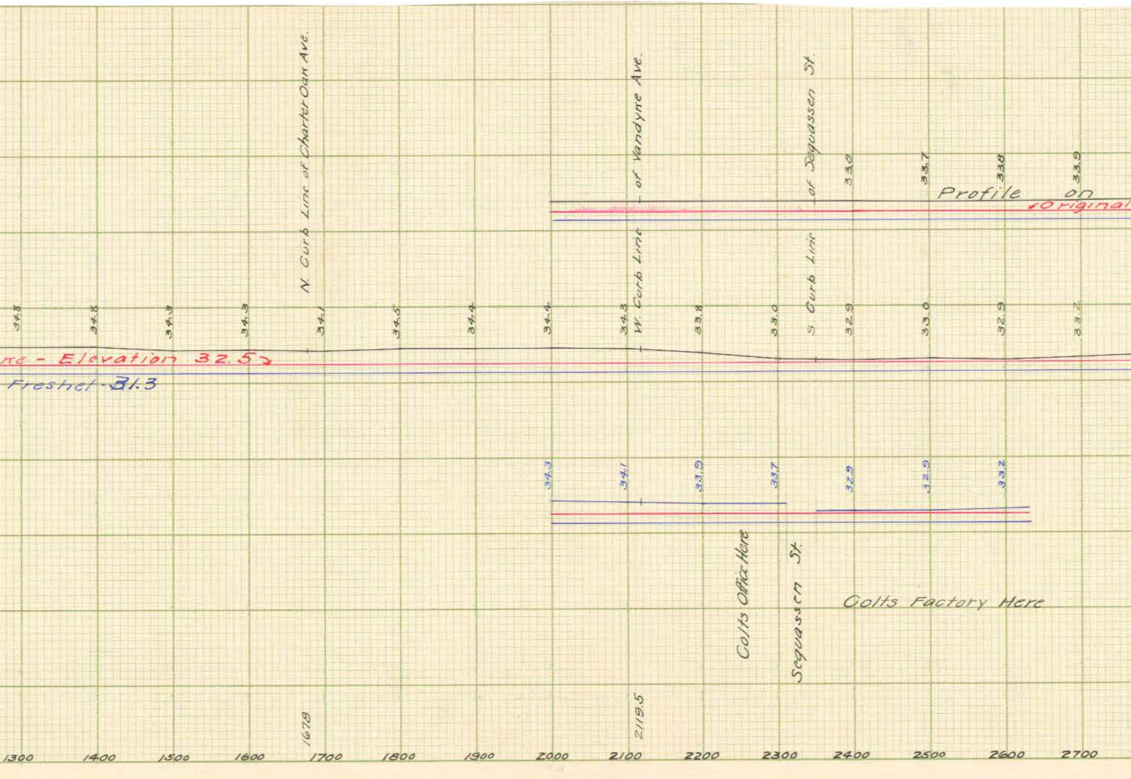

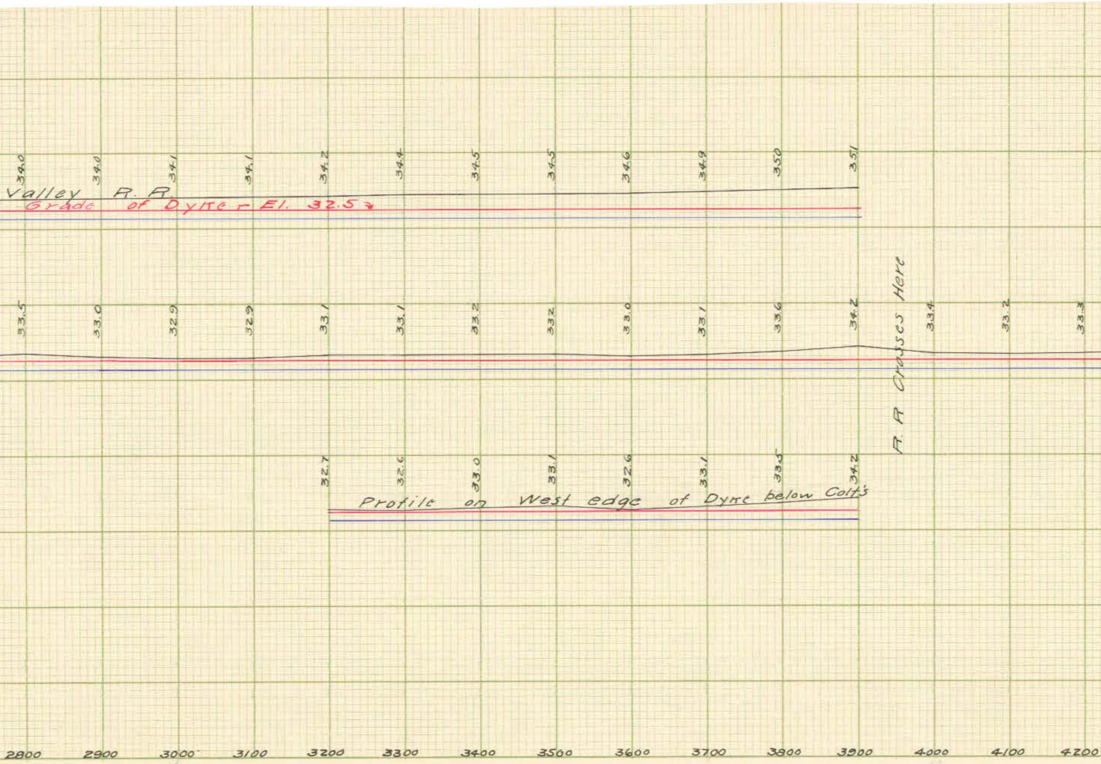

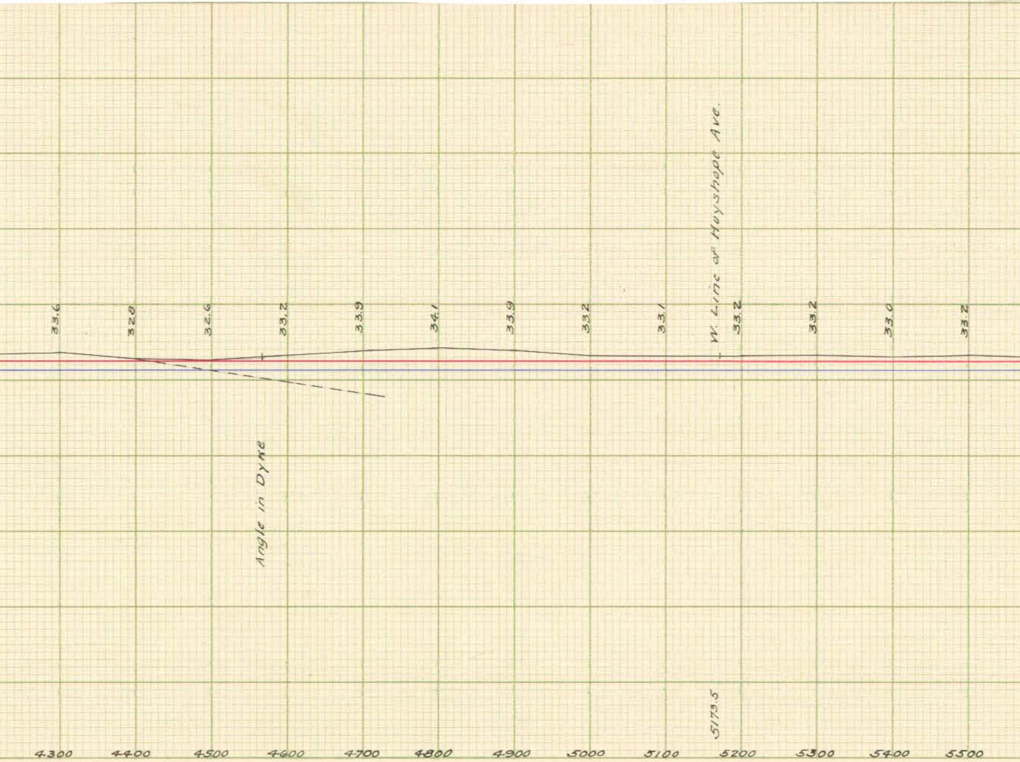

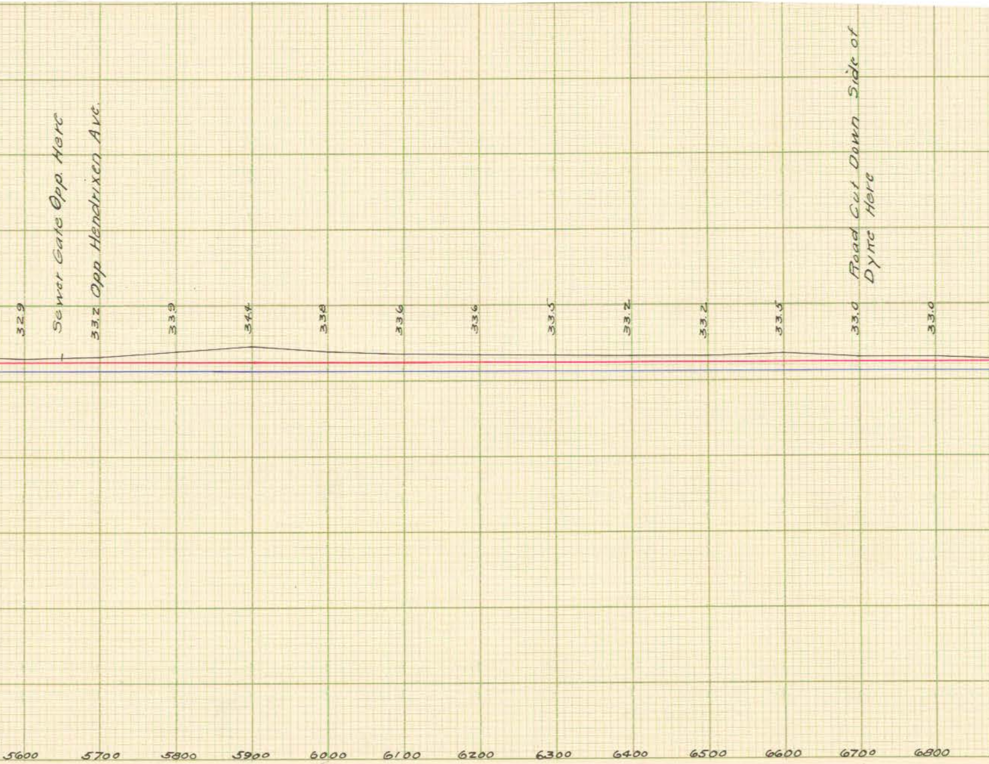

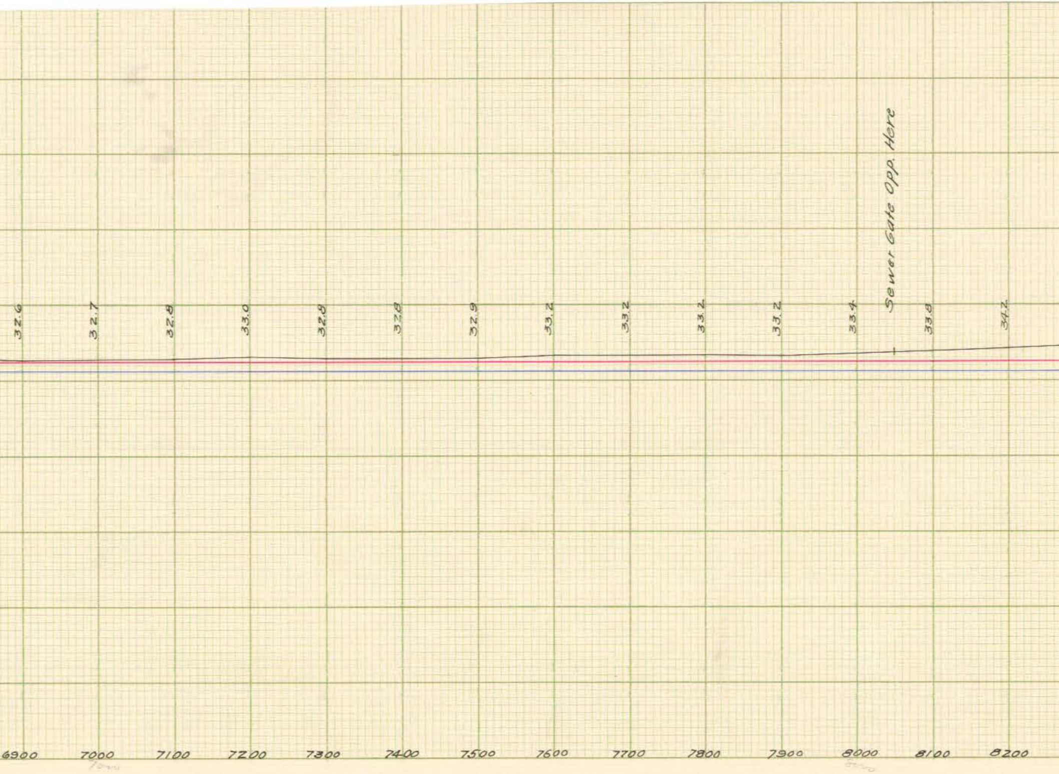

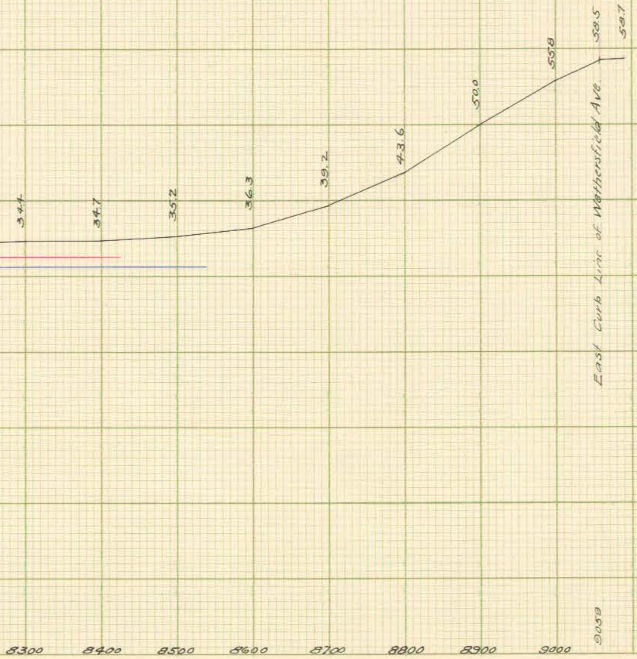

CITY ENGINEER'S OFFICE,
HARTFORD, CONN.
STREET & MISCELLANEOUS DEP'T.
Date June 30-1900 Day Book No. 0910
Notes
City Engineer.