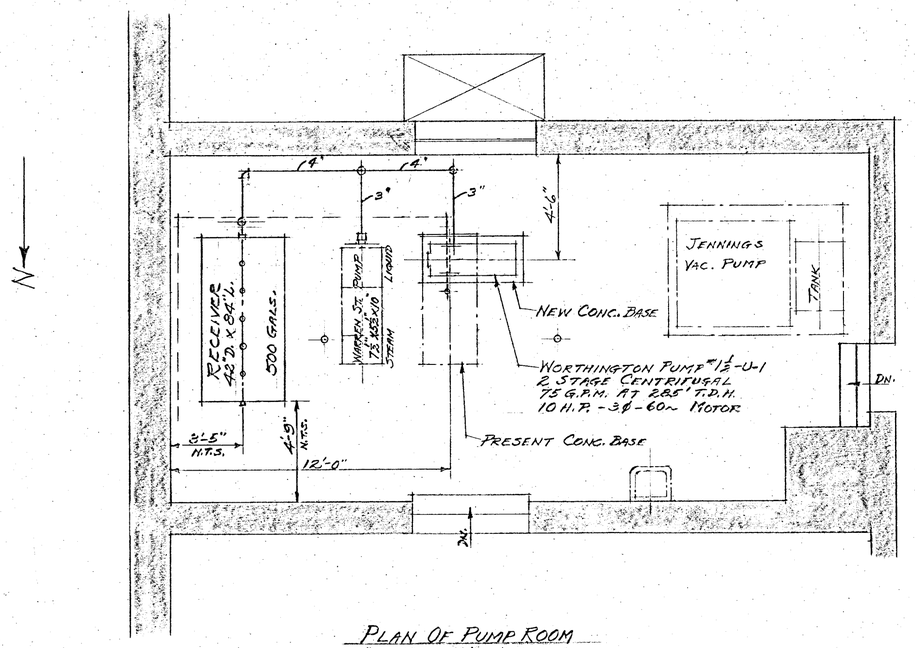

PLAN OF PUMP ROOM
SCALE - ¼" = 1'-0"

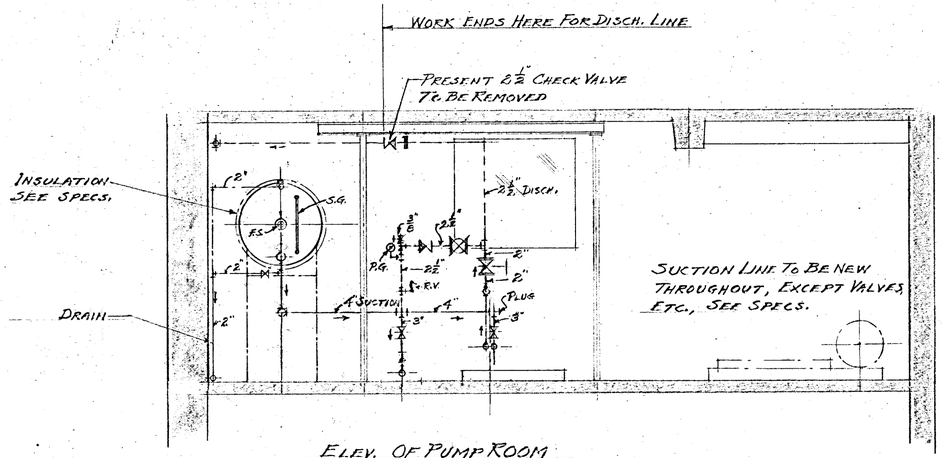

ELEV. OF PUMP ROOM
LOOKING SOUTH
SCALE - ¼" = 1'-0"

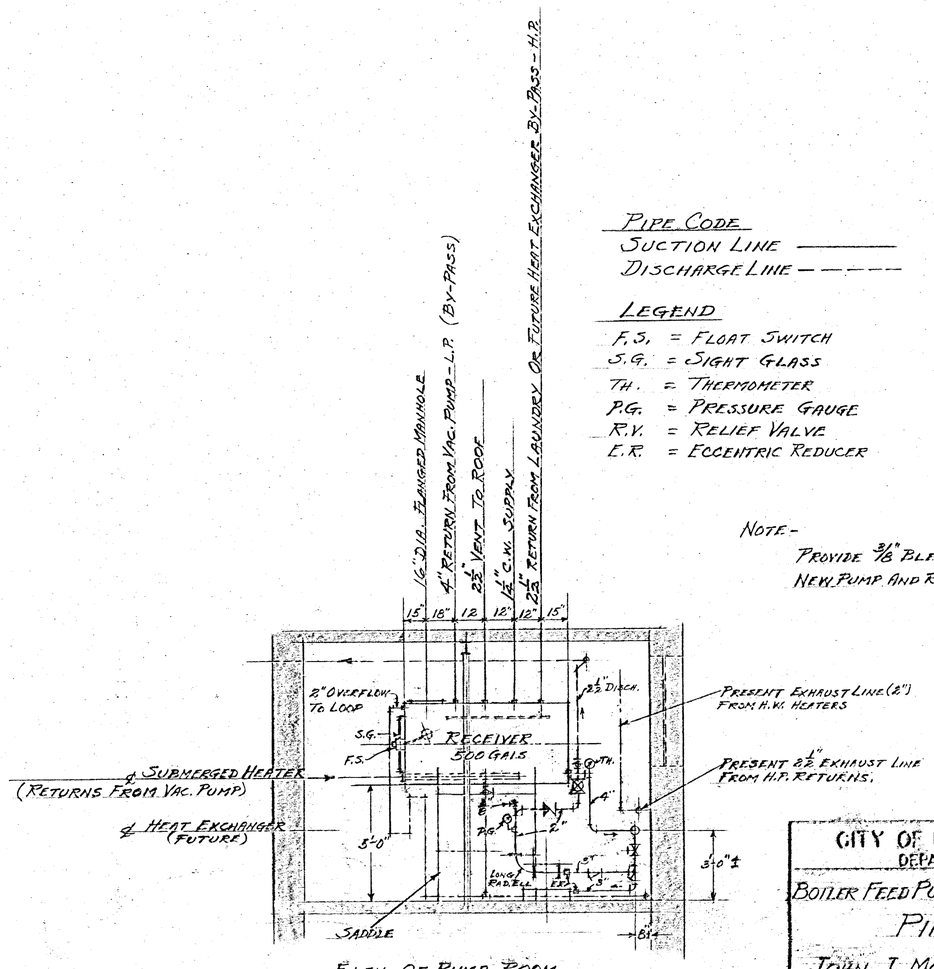

ELEV. OF PUMP ROOM
LOOKING EAST
SCALE - ¼" = 1'-0"

PIPE CODE
SUCTION LINE ————
DISCHARGE LINE — — — —

LEGEND
F.S. = FLOAT SWITCH
S.G. = SIGHT GLASS
TH. = THERMOMETER
P.G. = PRESSURE GAUGE
R.V. = RELIEF VALVE
E.R. = ECCENTRIC REDUCER

NOTE -
PROVIDE 3/8" BLEEDER LINE BETWEEN NEW PUMP AND RECEIVER, WITH STOP VALVE.

VERIFY EXISTING CONDITIONS AND DIMENSIONS AT BUILDING

No. 1
OF 3 SHEETS

CITY OF HARTFORD, CONNECTICUT
DEPARTMENT OF ENGINEERING

BOILER FEED PUMP AND CONDENSATE RECEIVER
PIPING LAYOUT

JOHN J. McCOOK MEMORIAL HOSPITAL
2 HOLCOMB STREET

SUBMITTED	RECOMMENDED	APPROVED
Daniel A. Tuzilli	Winfred W. Bullard	Patrick J. Gillen
DIVISION ENGINEER	ASS'T CITY ENG.	CITY ENGINEER

DESIGN _____ DRAWN A.S.L. DAYBOOK NO. 09171-A
TRACED _____ CHECK _____ DATE OCT. 26, 1951