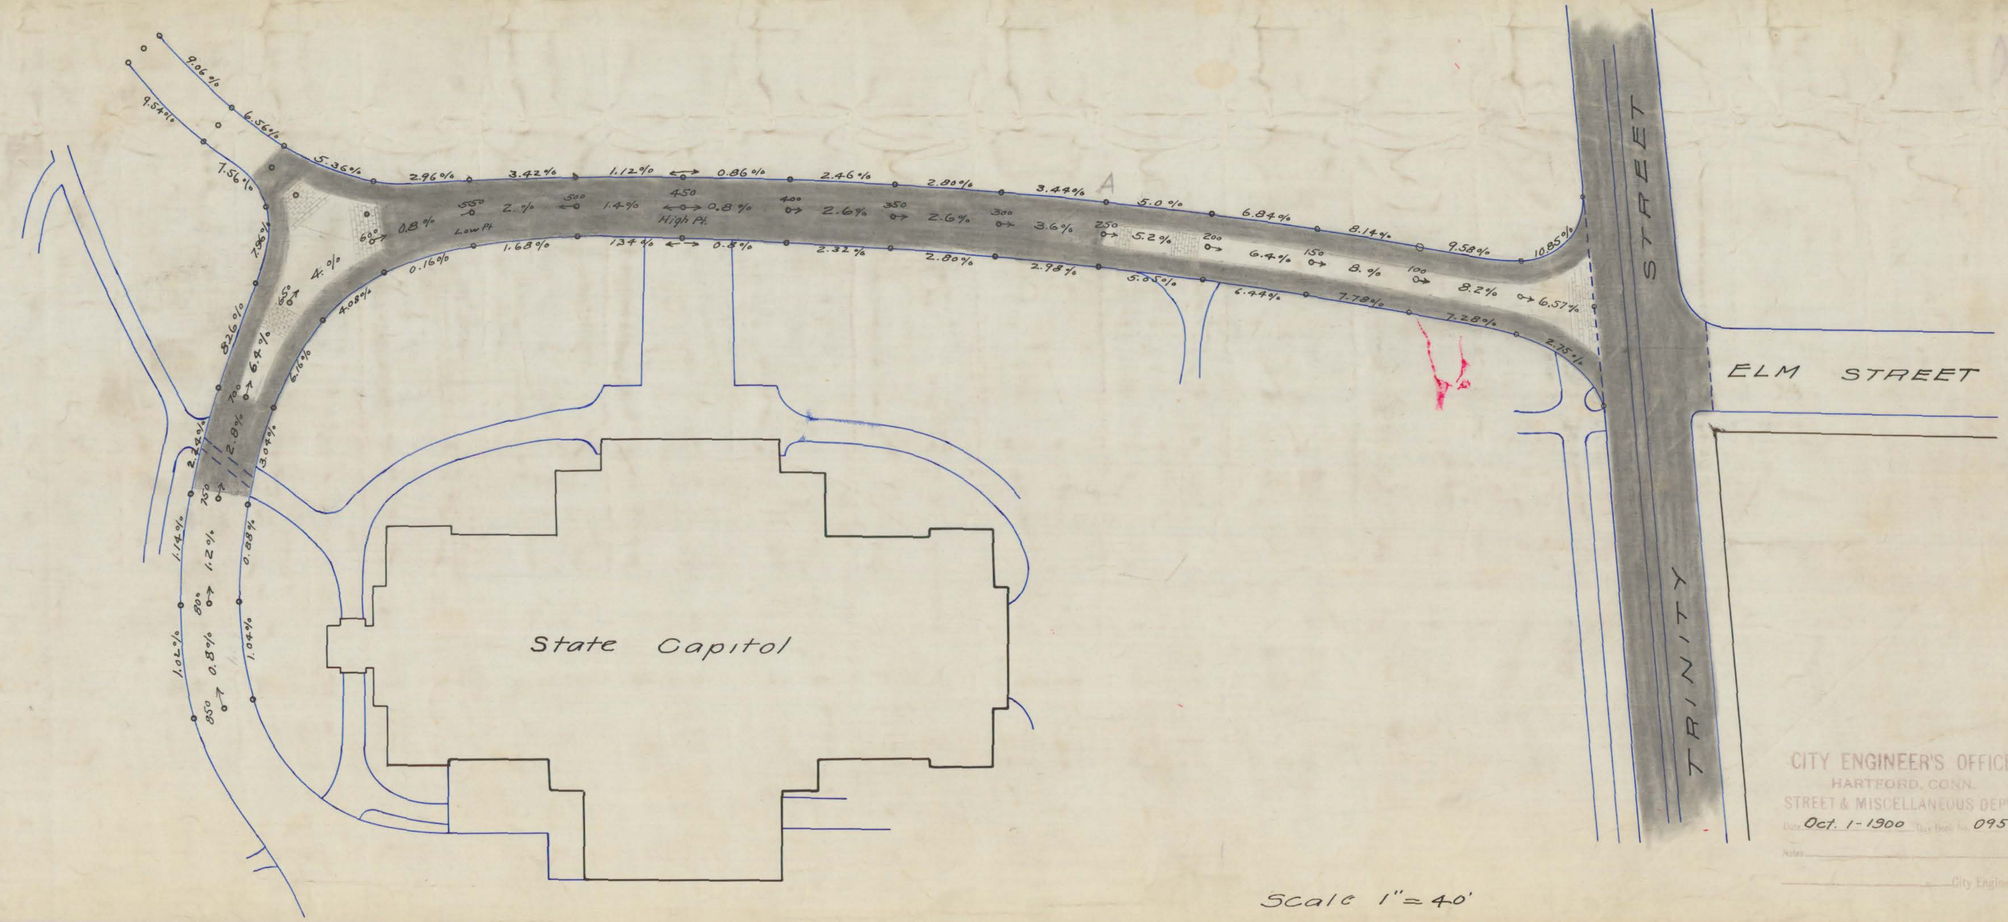

CITY ENGINEER'S OFFICE,
HARTFORD, CONN.
STREET & MISCELLANEOUS DEP'T.
Date Oct. 1-1900 Tag Book No. 0954
Notes
City Engineer.