BUSHNELL STREET

SCALE — VERT. 1" = 10'
HORI. 1" = 100'

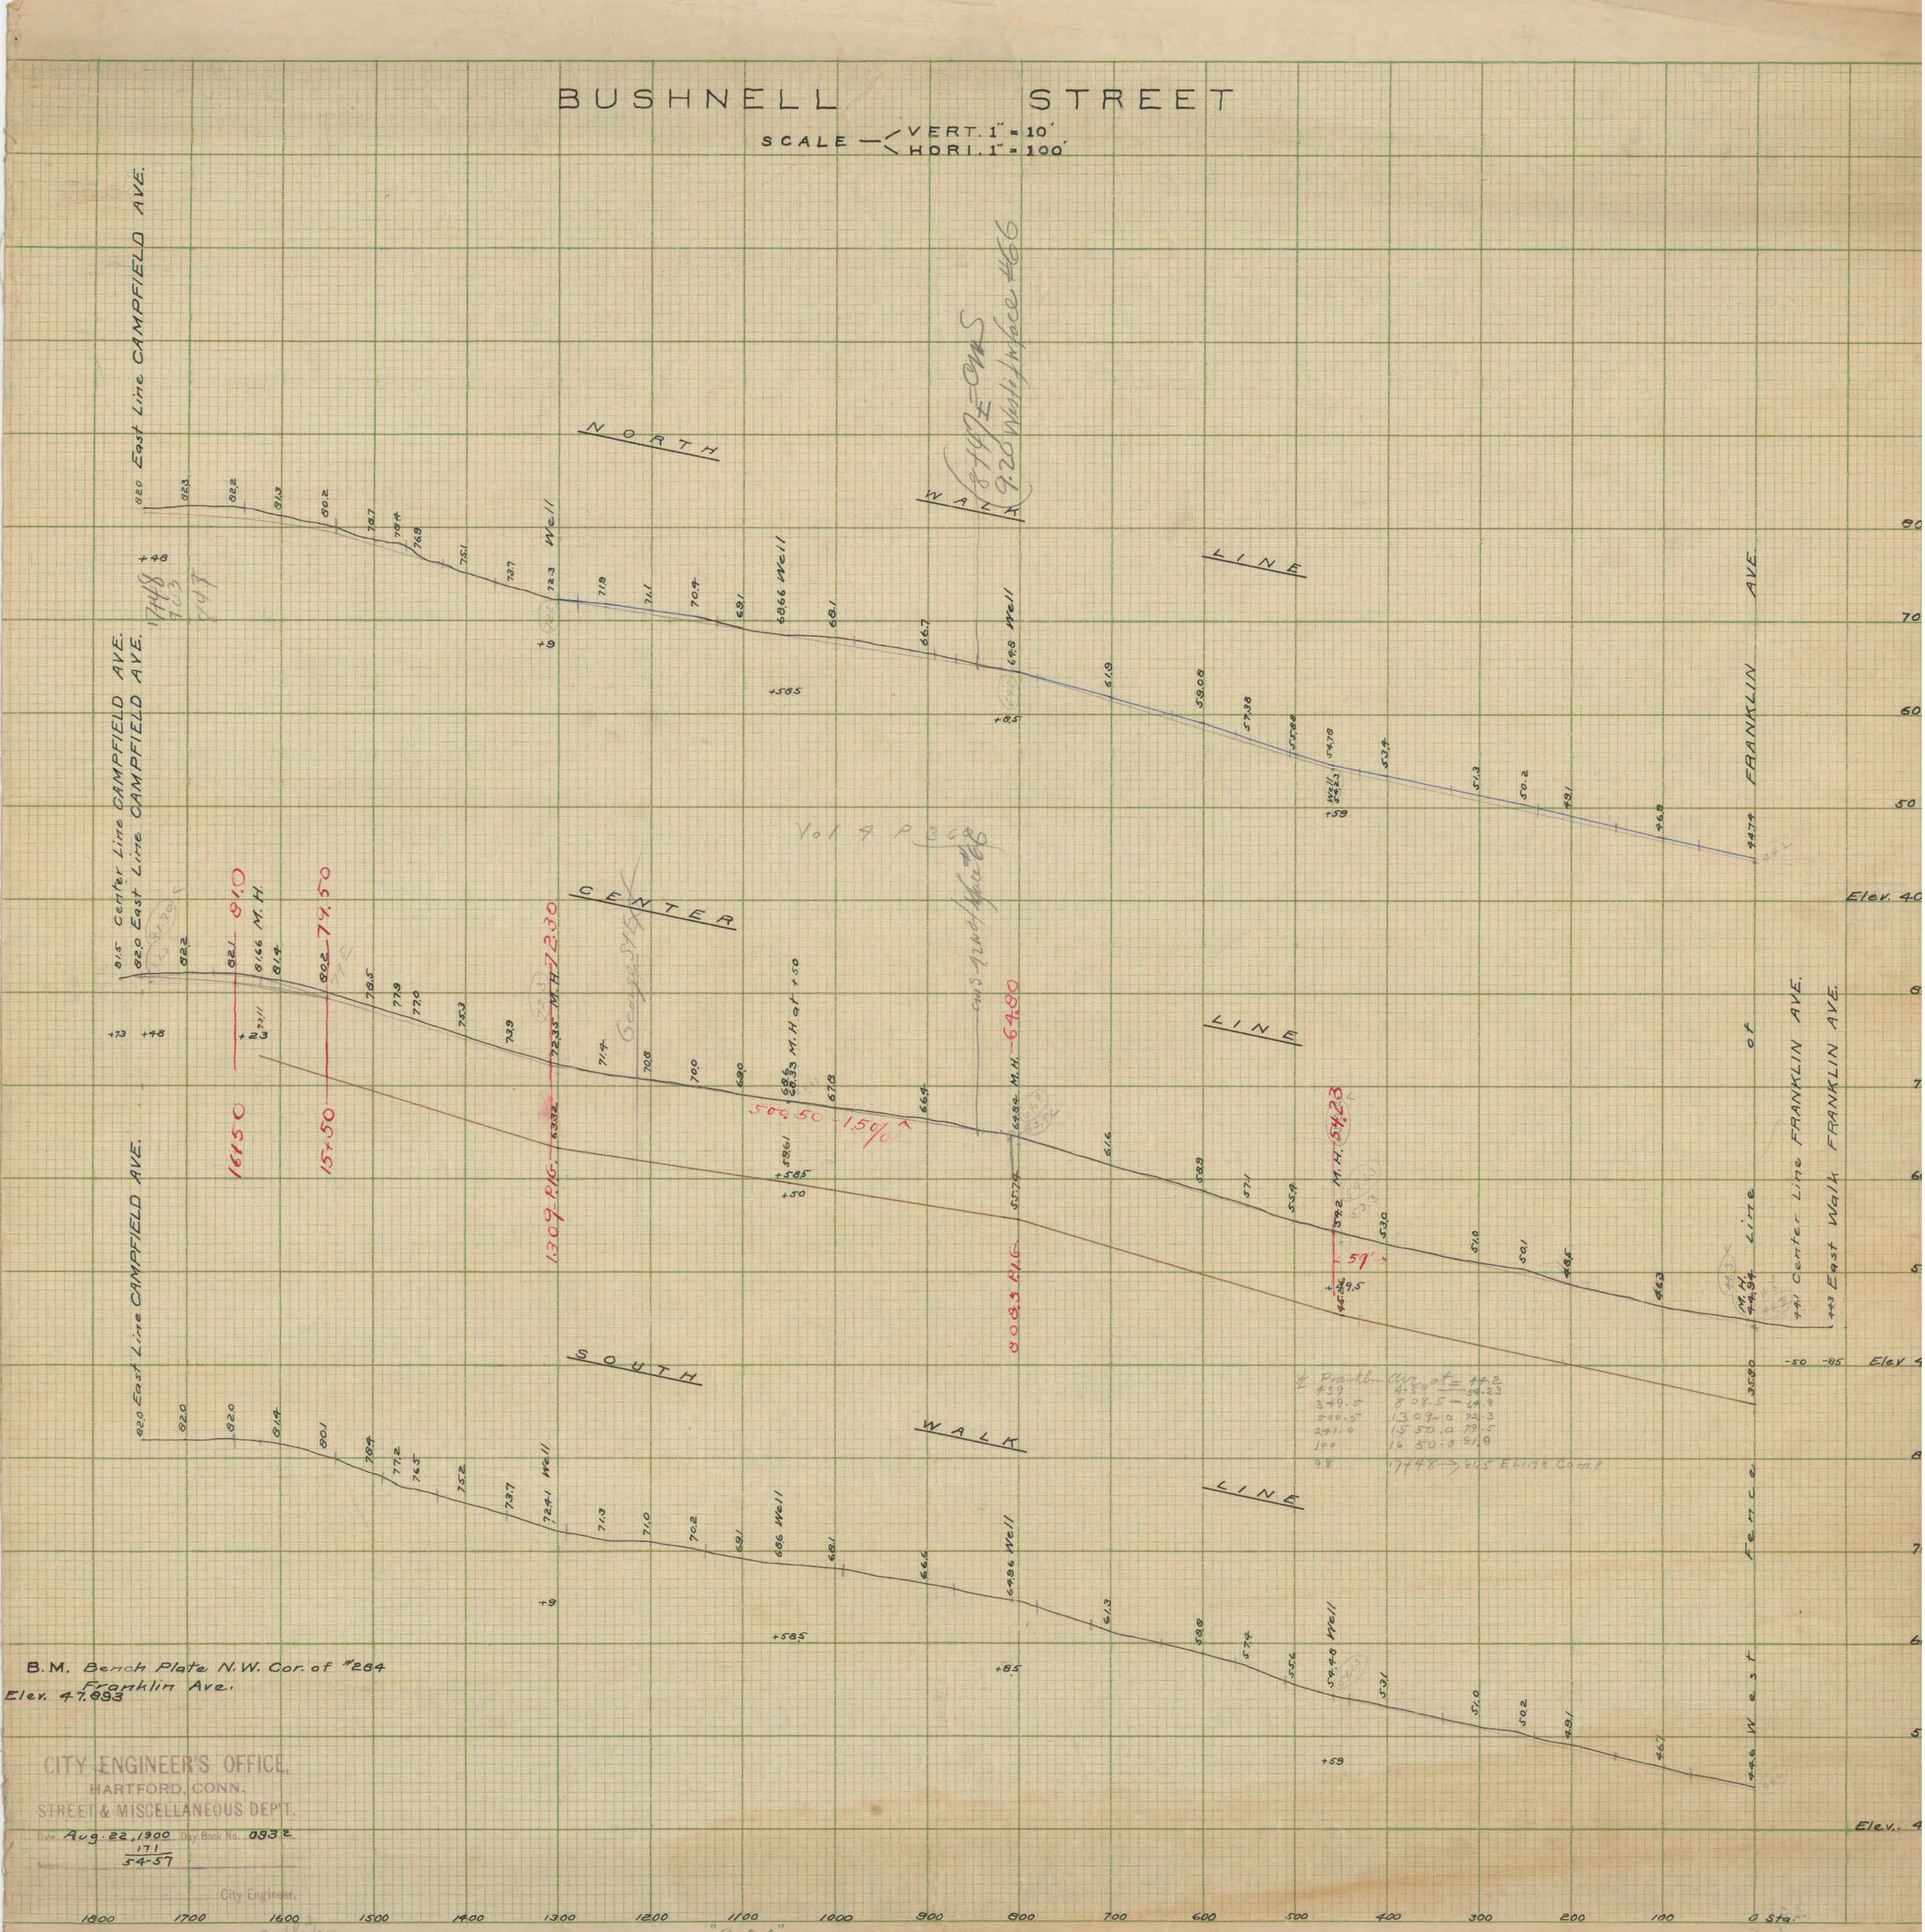

B.M. Bench Plate N.W. Cor. of #284 Franklin Ave.
Elev. 47.093

CITY ENGINEER'S OFFICE,
HARTFORD, CONN.
STREET & MISCELLANEOUS DEP'T.
Date Aug. 22, 1900 Day Book No. 0932
171
54-57
City Engineer.

"Perfect" CROSS SECTION PAPER. 10 X 10 = 1 INCH.