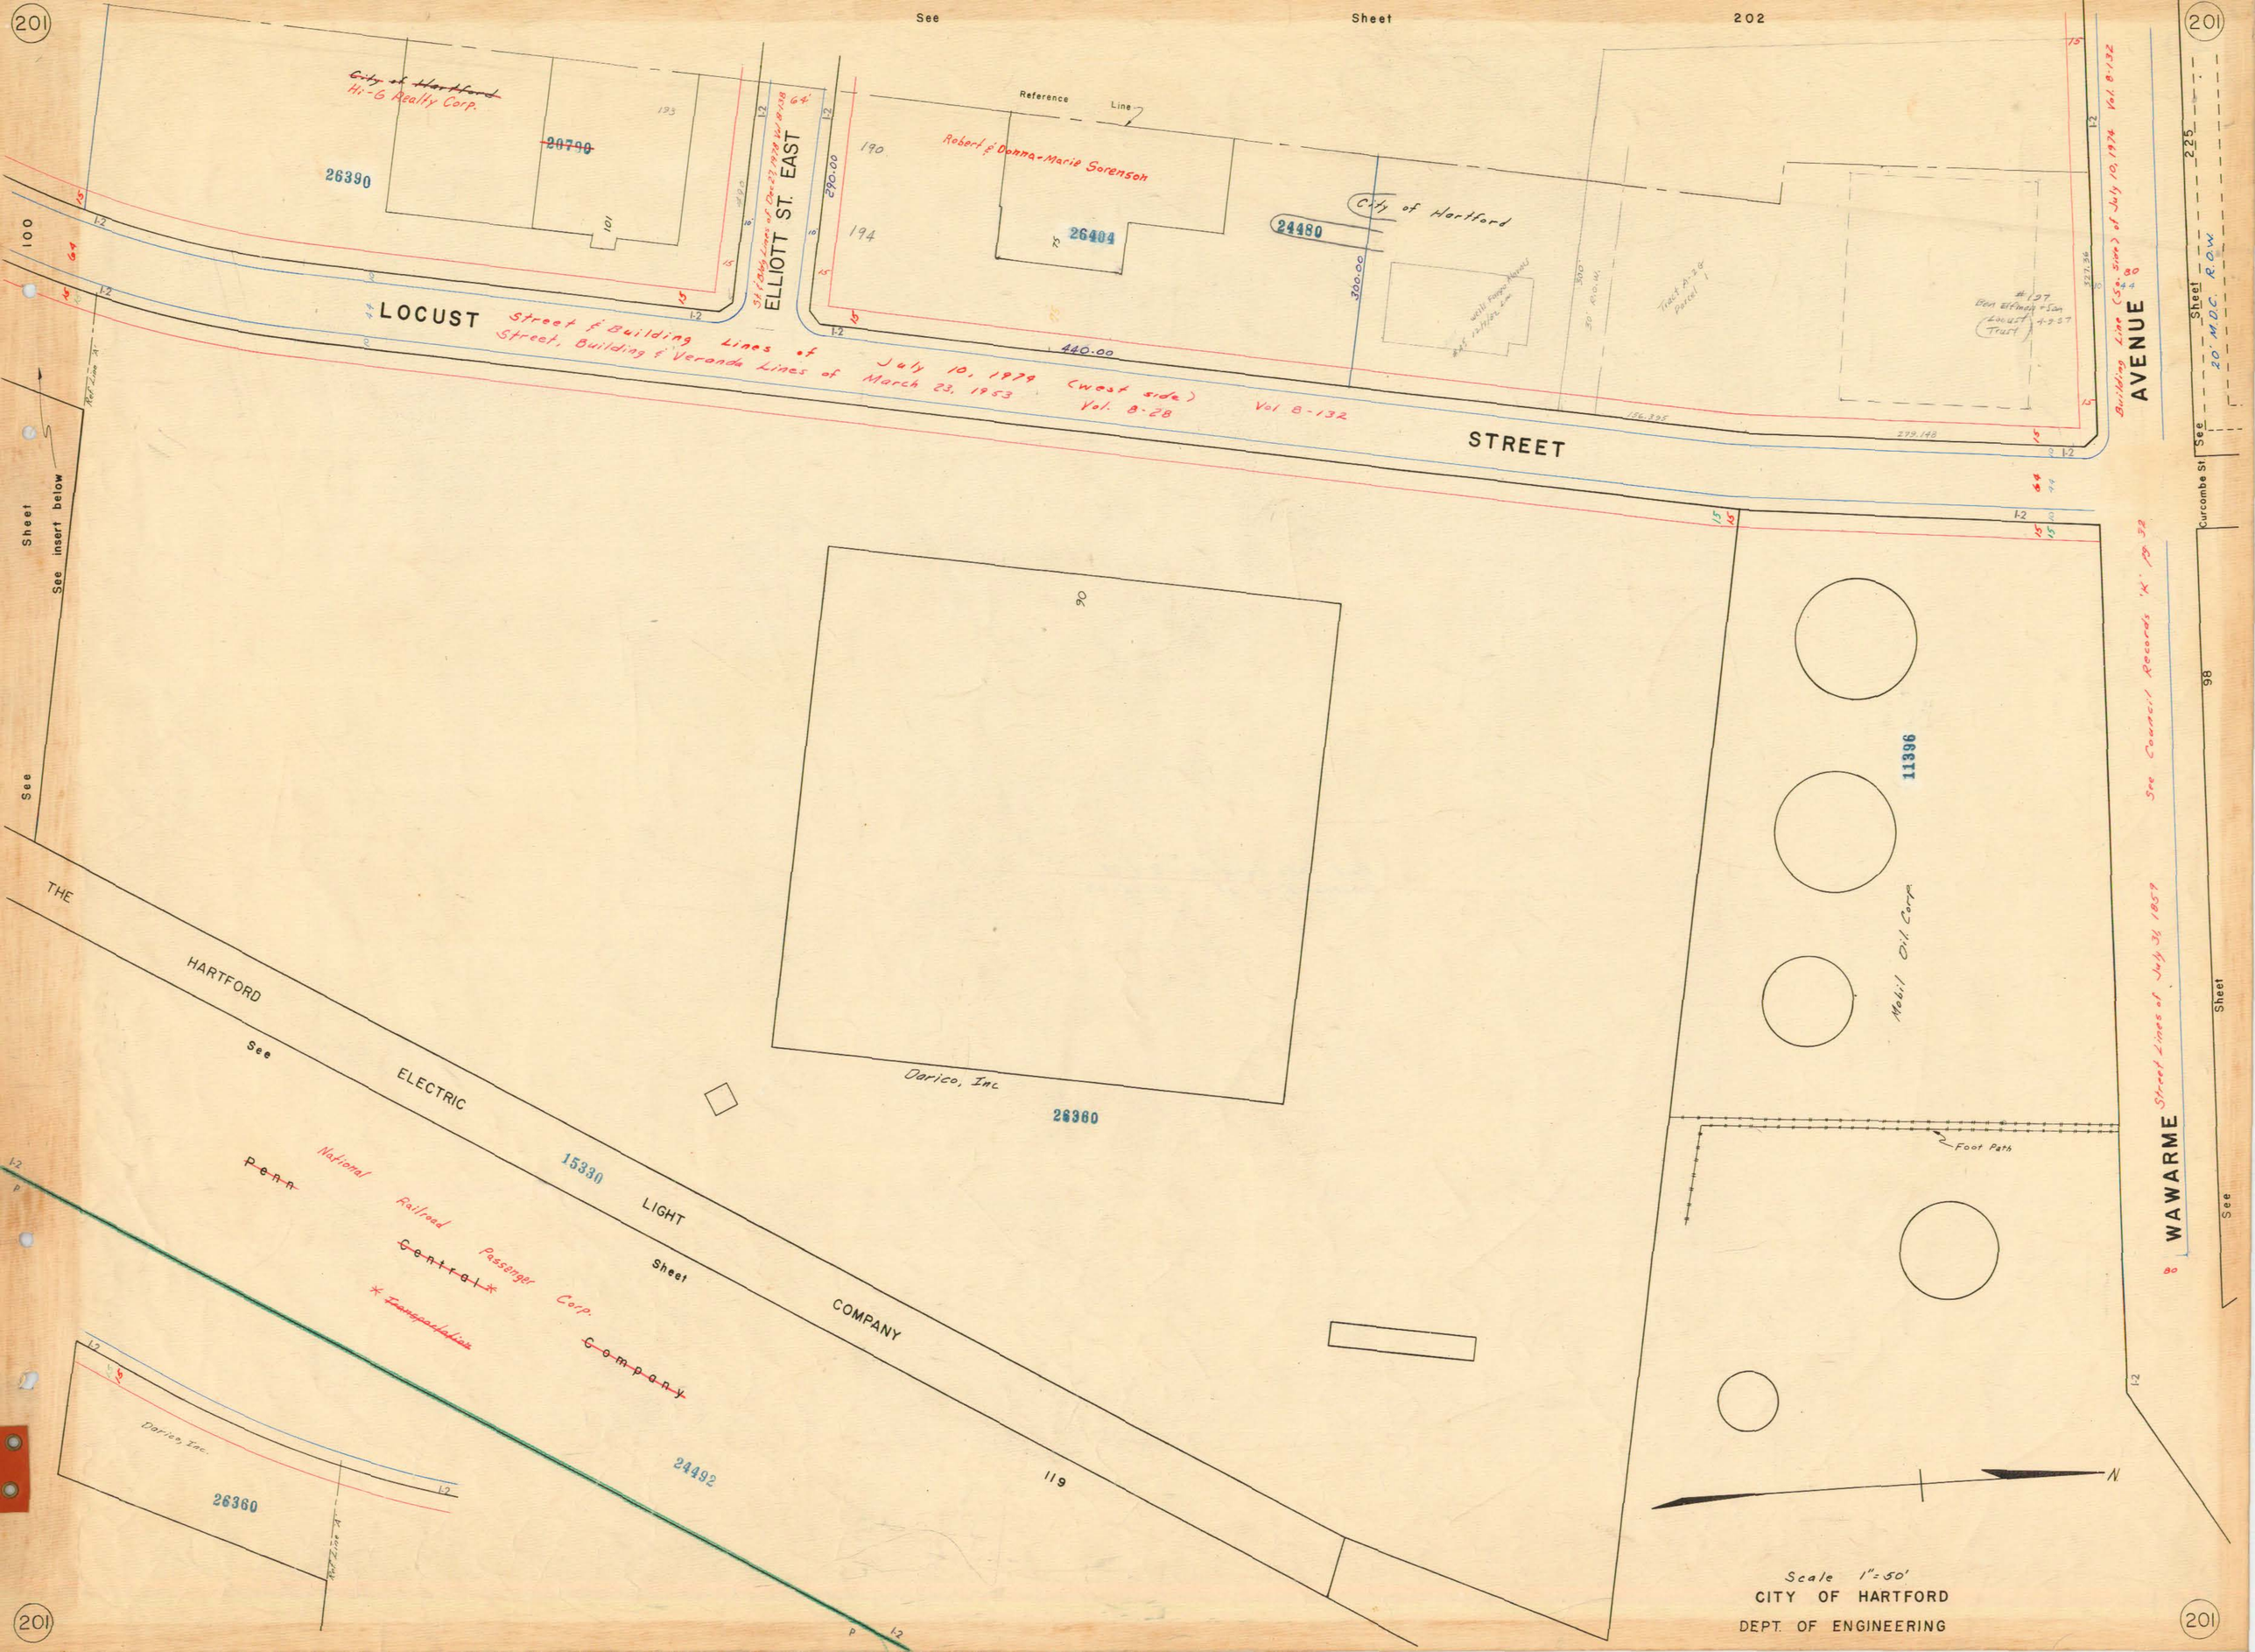
See Sheet 202
City of Hartford
Hi-G Realty Corp.
20790
26390
193
101
LOCUST STREET
ELLIOTT ST. EAST
Reference Line
Robert & Donna-Marie Sorenson
26404
190
194
290.00
440.00
City of Hartford
24480
300.00
Street & Building Lines of July 10, 1979 (west side)
Street, Building & Veranda Lines of March 23, 1953 Vol. 8-28
Vol 8-132
Building Line (s.s. side) of July 10, 1974 Vol. 8-132
AVENUE
Curcombe St
See Sheet 225
20' M.D.C. R.O.W.
See Sheet 98
See Council Records 'K' pg 32
Street Lines of July 31, 1859
WAWARME
See insert below
THE HARTFORD ELECTRIC LIGHT COMPANY
See Sheet
Penn National Railroad Passenger Corp.
Control
Transportation Company
15330
90
Darico, Inc
26360
11396
Mobil Oil Corp
Foot Path
119
24492
Darico, Inc.
26360
Scale 1" = 50'
CITY OF HARTFORD
DEPT. OF ENGINEERING