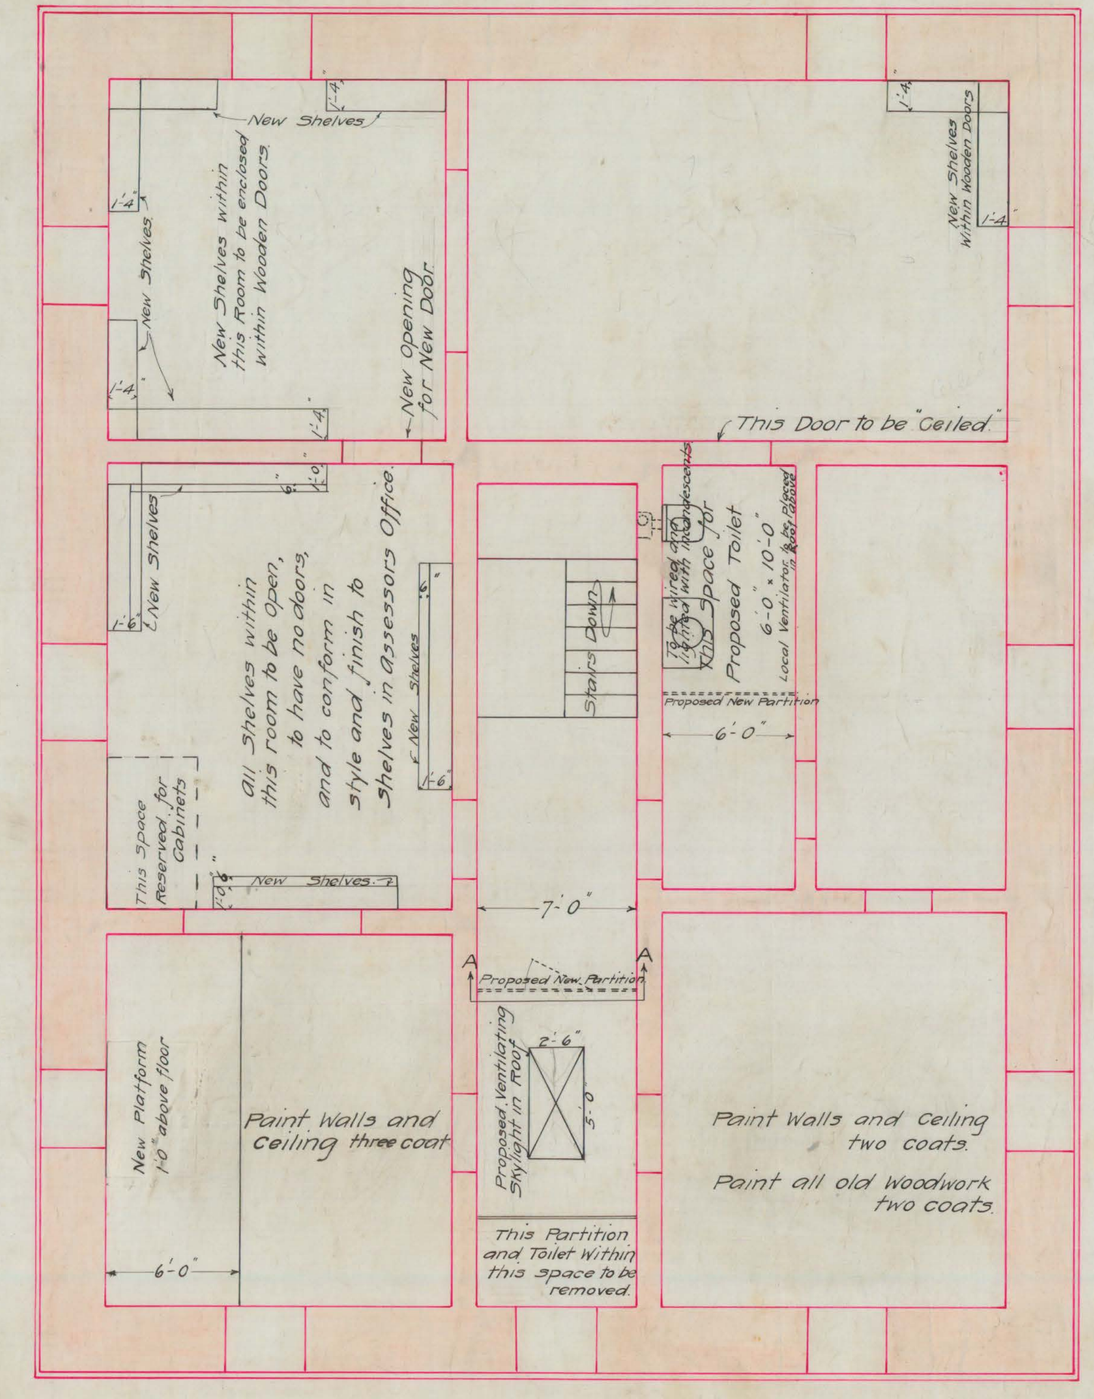

Third Floor Plan.

Halls of Record Building

Scale ¼" = One foot

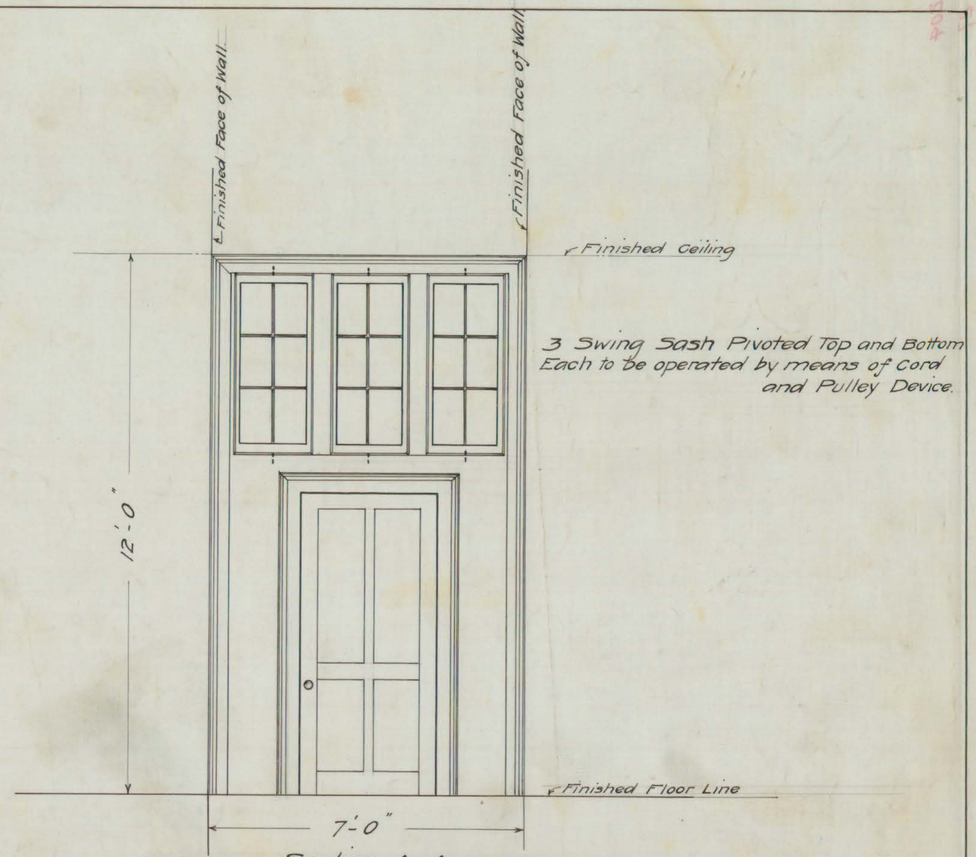

Section A-A.

Elevation of Wood Partition

Scale ½" = One foot

Unless Otherwise Noted Shelving to conform to that now in the building.

Note:- Partition for New Toilet to extend Upward to Ceiling and to have single door in middle, opening outward.

The character of All Details and finish to New Work must be such as will render the New Work Similar in appearance to corresponding parts of the building.

All New Woodwork to be of good quality Ash. When completed to be filled and finished with two coats of Varnish.

The Contractor must Verify all Dimensions which are but close approximations.

Note:- Contractor to quote separate figures for all Shelves. Also to quote separate figure for platform.

Revised Sheet Destroy All Other Prints
Revised March 25th 1908.
Revised april 2nd 1908

Proposed Changes
Third Floor
Halls of Record Building
Hartford Conn.

Department of Engineering.
Hartford Conn.
Drawer 102 Sheet 2-27
Day Book Number 02017 Mar. 7th 1908