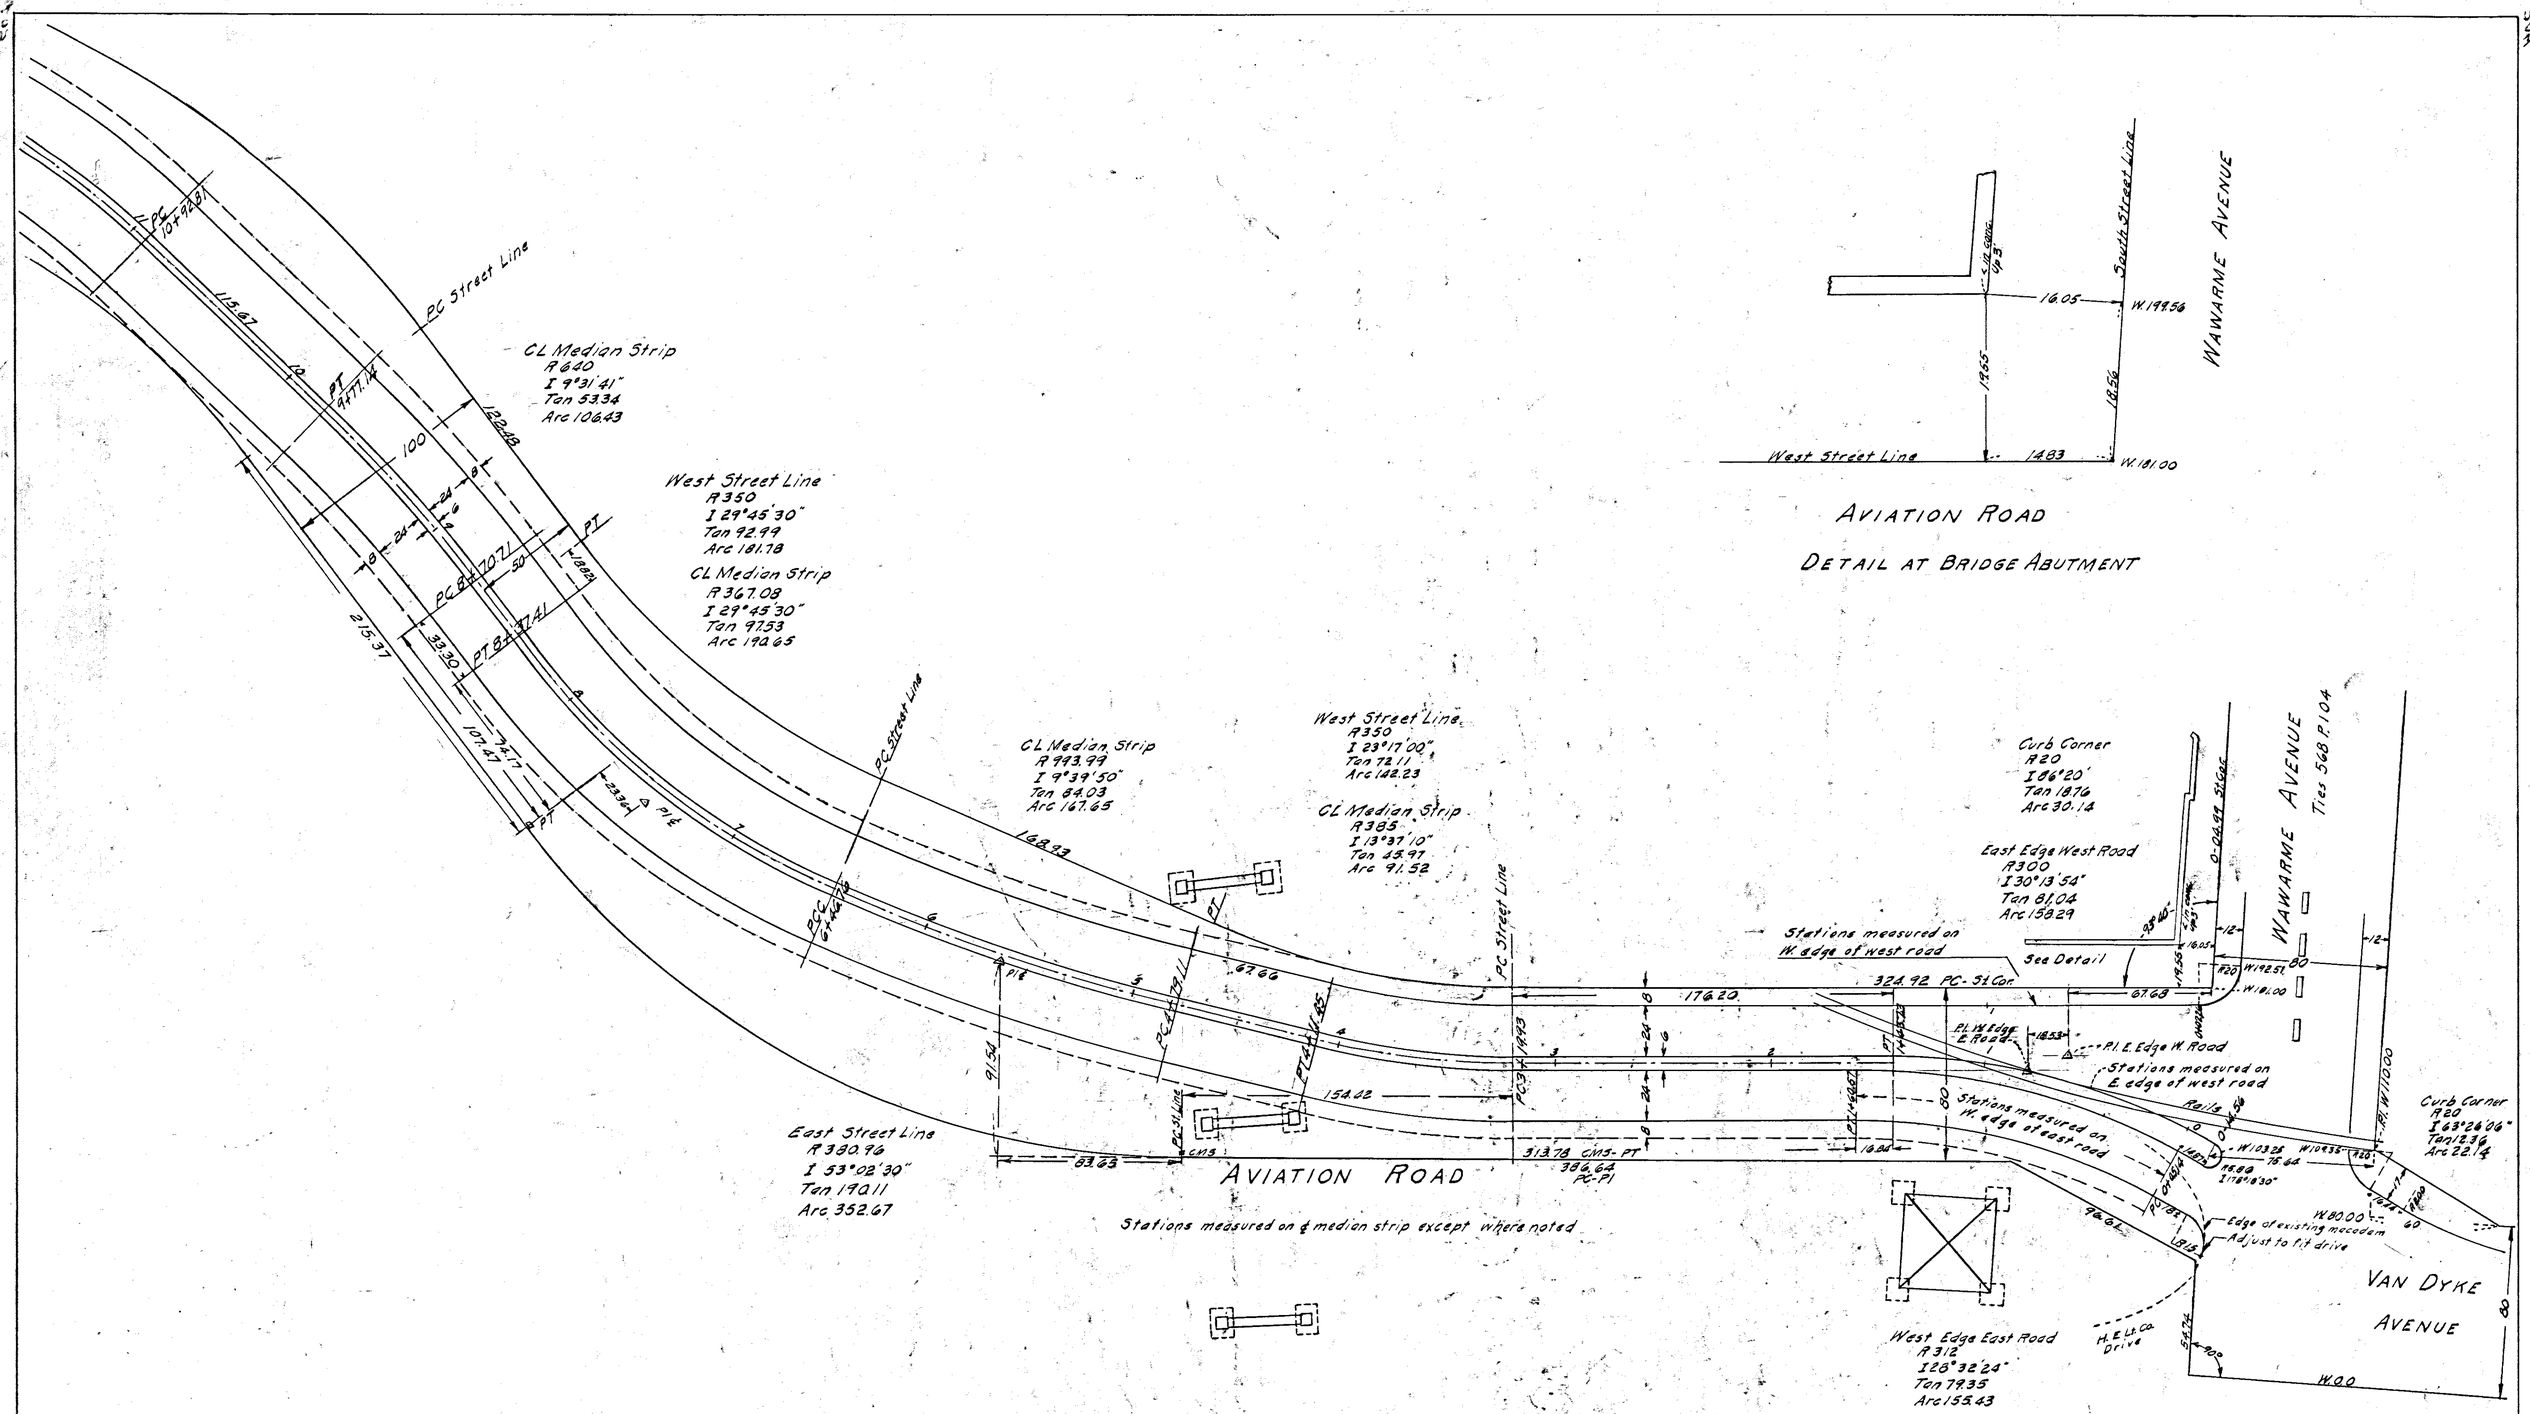

CITY OF HARTFORD

DEPARTMENT OF ENGINEERING

SCALE-1"=40' MARCH 1953

DAYBOOK No.

SHEET 1 OF 2 SHEETS