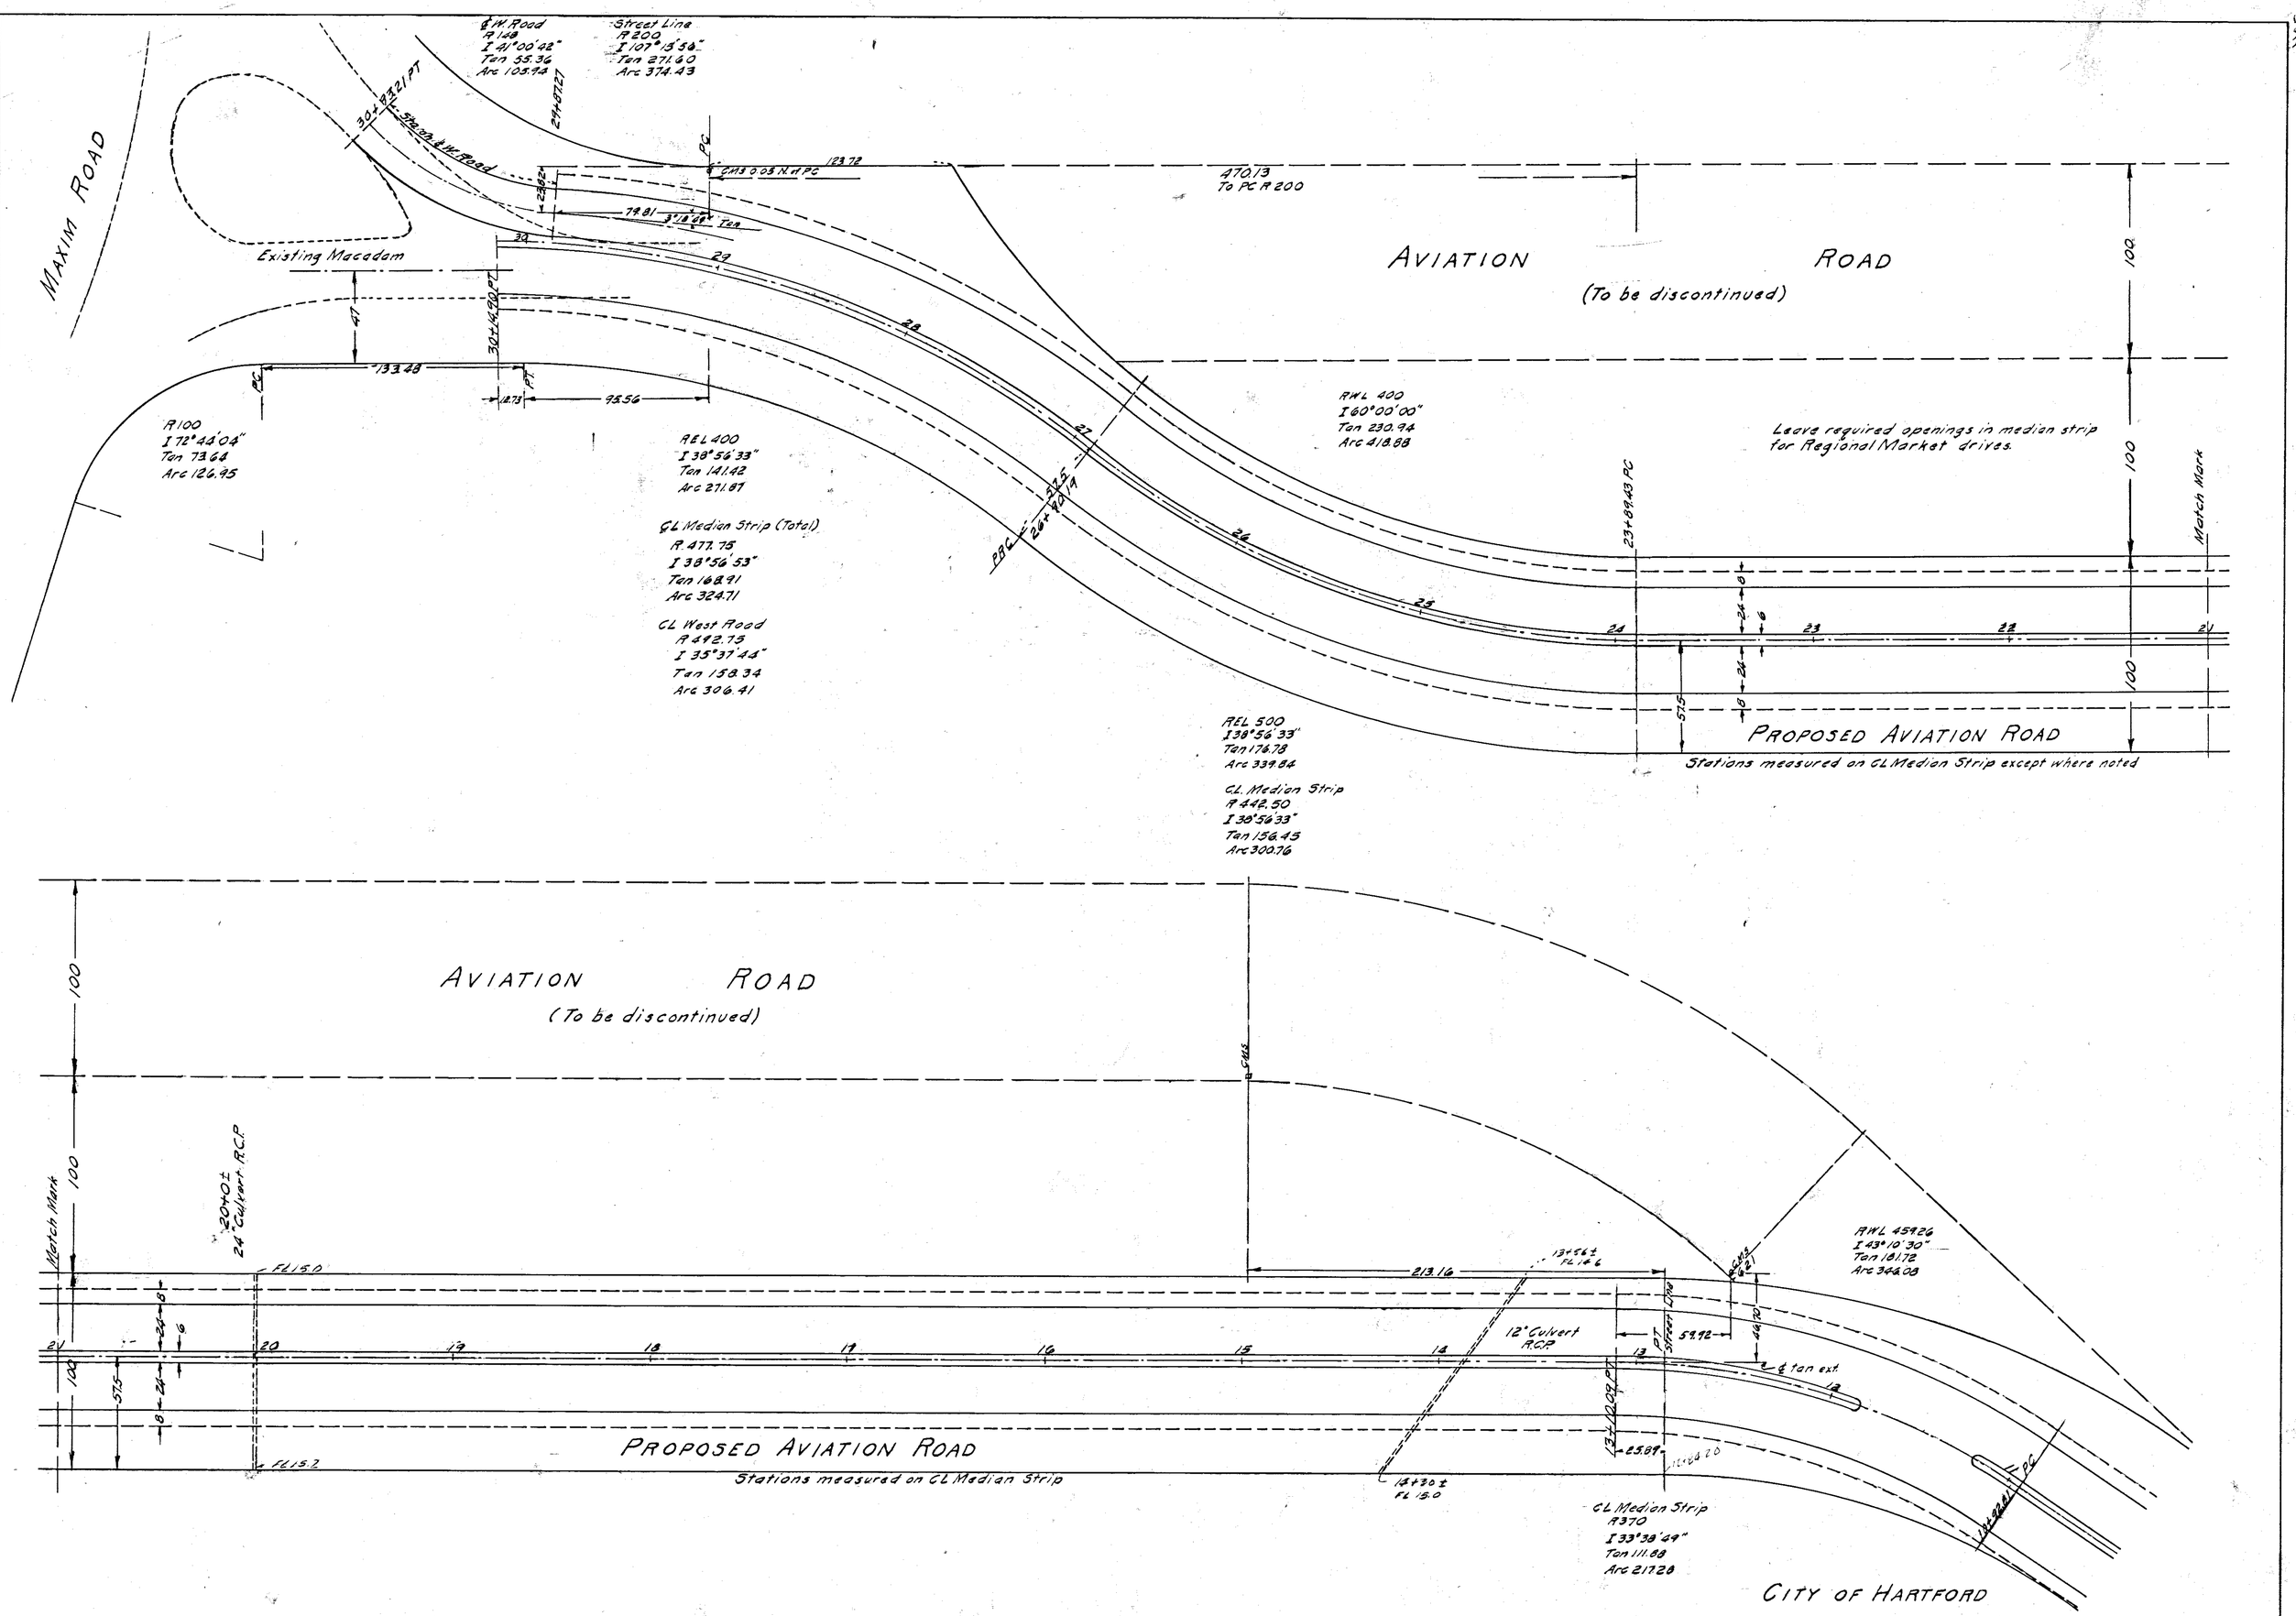

CITY OF HARTFORD

DEPARTMENT OF ENGINEERING

SCALE-1"=40' FEBRUARY 1953

SHEET 2 OF 2 SHEETS

DAYBOOK No.