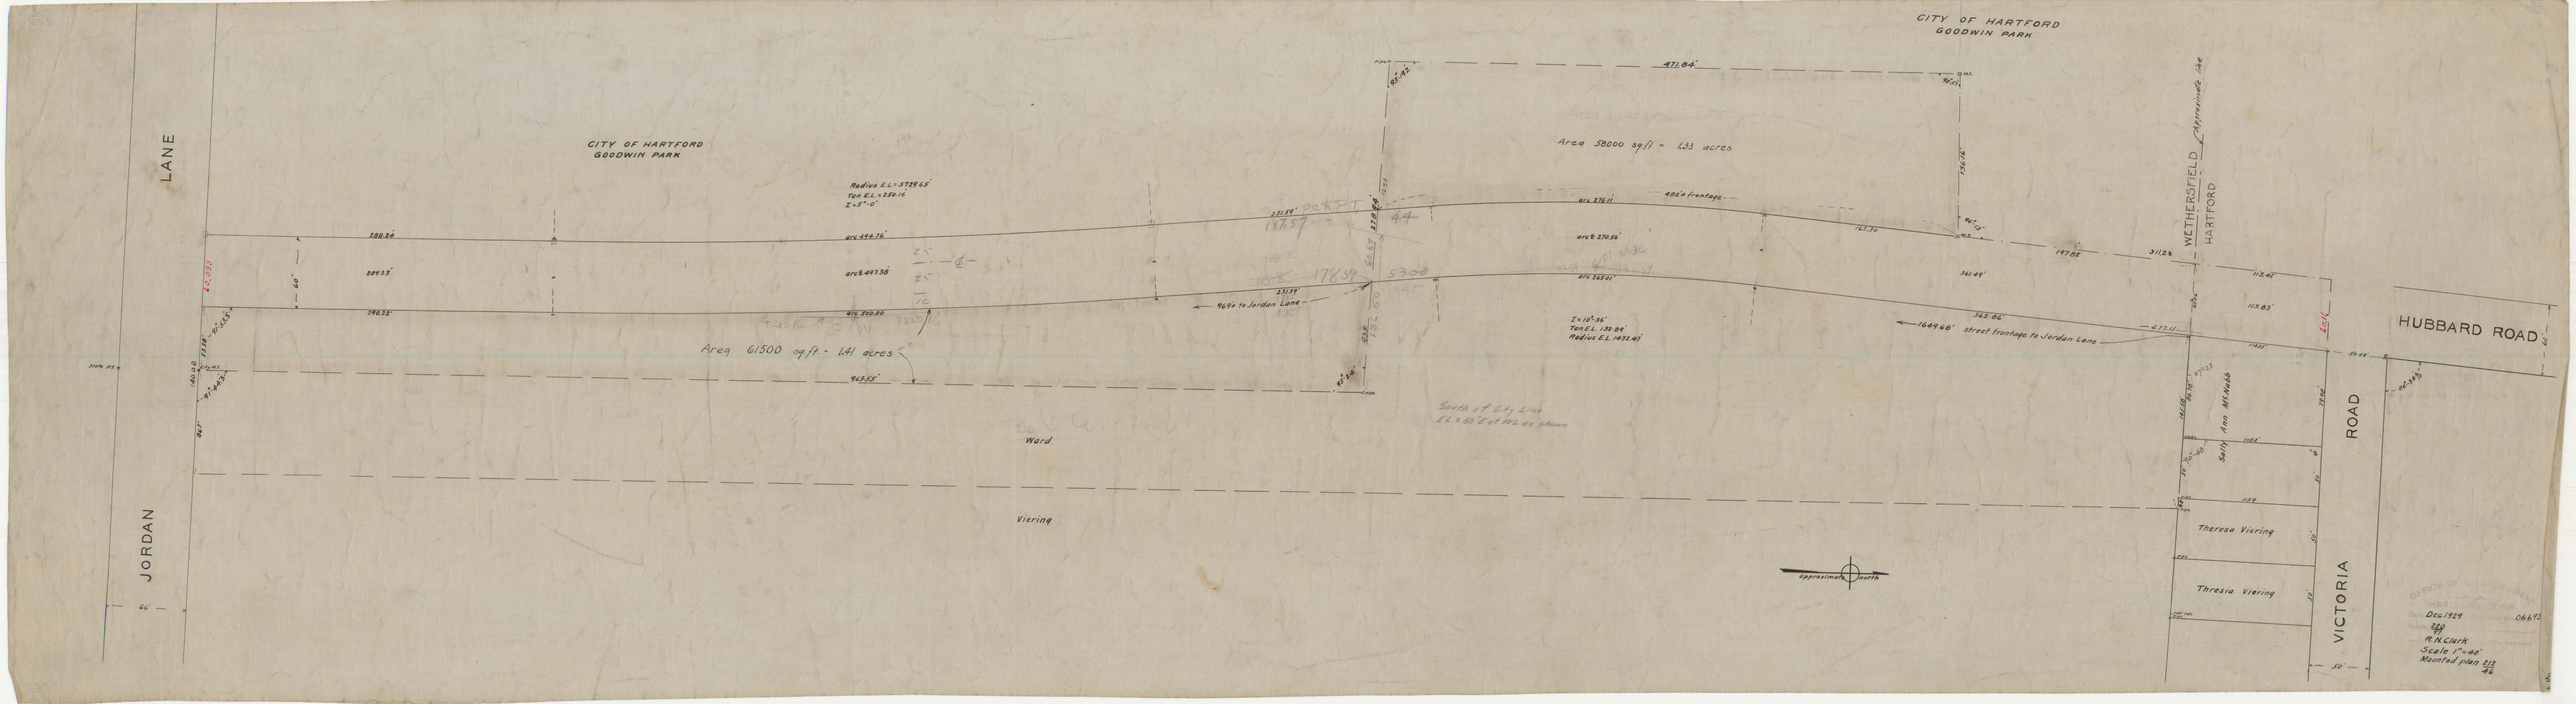
JORDAN LANE
CITY OF HARTFORD
GOODWIN PARK
CITY OF HARTFORD
GOODWIN PARK
Radius E.L. = 5729.65'
Tan E.L. = 250.16
I = 5°-0'
Area 61500 sq.ft. = 1.41 acres
Area 38000 sq.ft. = 1.33 acres
471.84'
498' frontage
1649.60' street frontage to Jordan Lane
Radius E.L. 1432.69'
South of City Line
EL = 50 Ex of HL as shown
Ward
Viering
approximate north
WETHERSFIELD
HARTFORD
Approximate line
HUBBARD ROAD
VICTORIA ROAD
Sally Ann McNabb
Theresa Viering
Thresia Viering
Dec. 1929
R.N. Clark
Scale 1" = 40'
Mounted plan