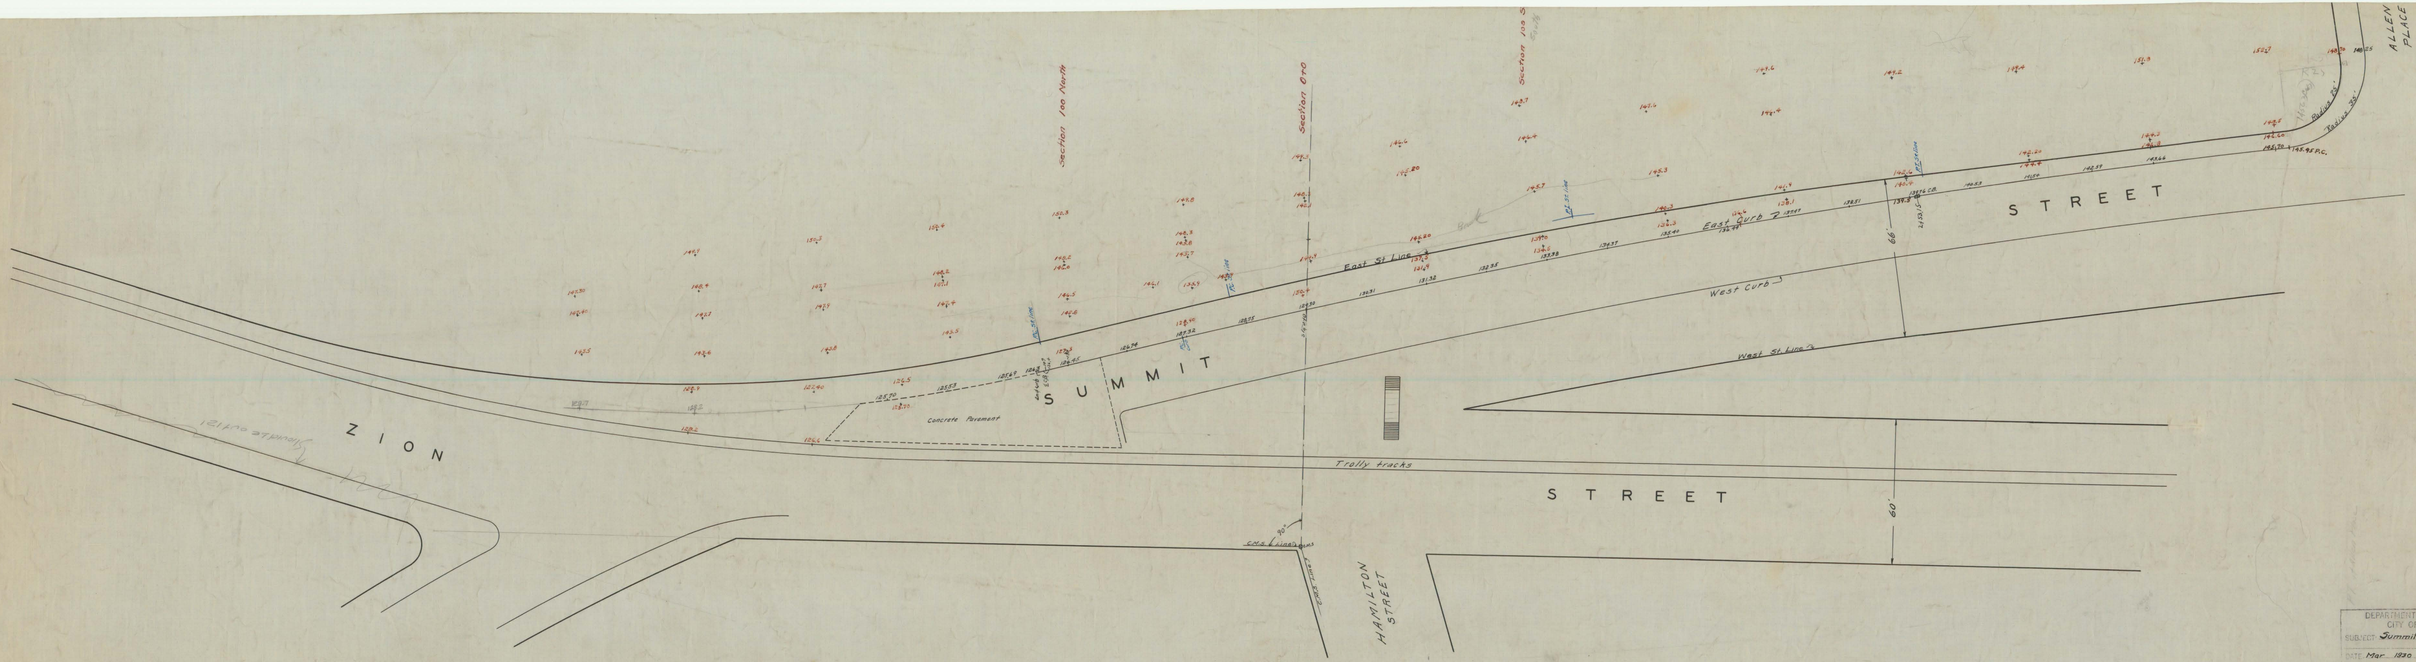
Section 100 North
Section 600
Section 100 S
ALLEN PLACE
Bulkhead
Bulkhead
Bulkhead