NY NH&H RR

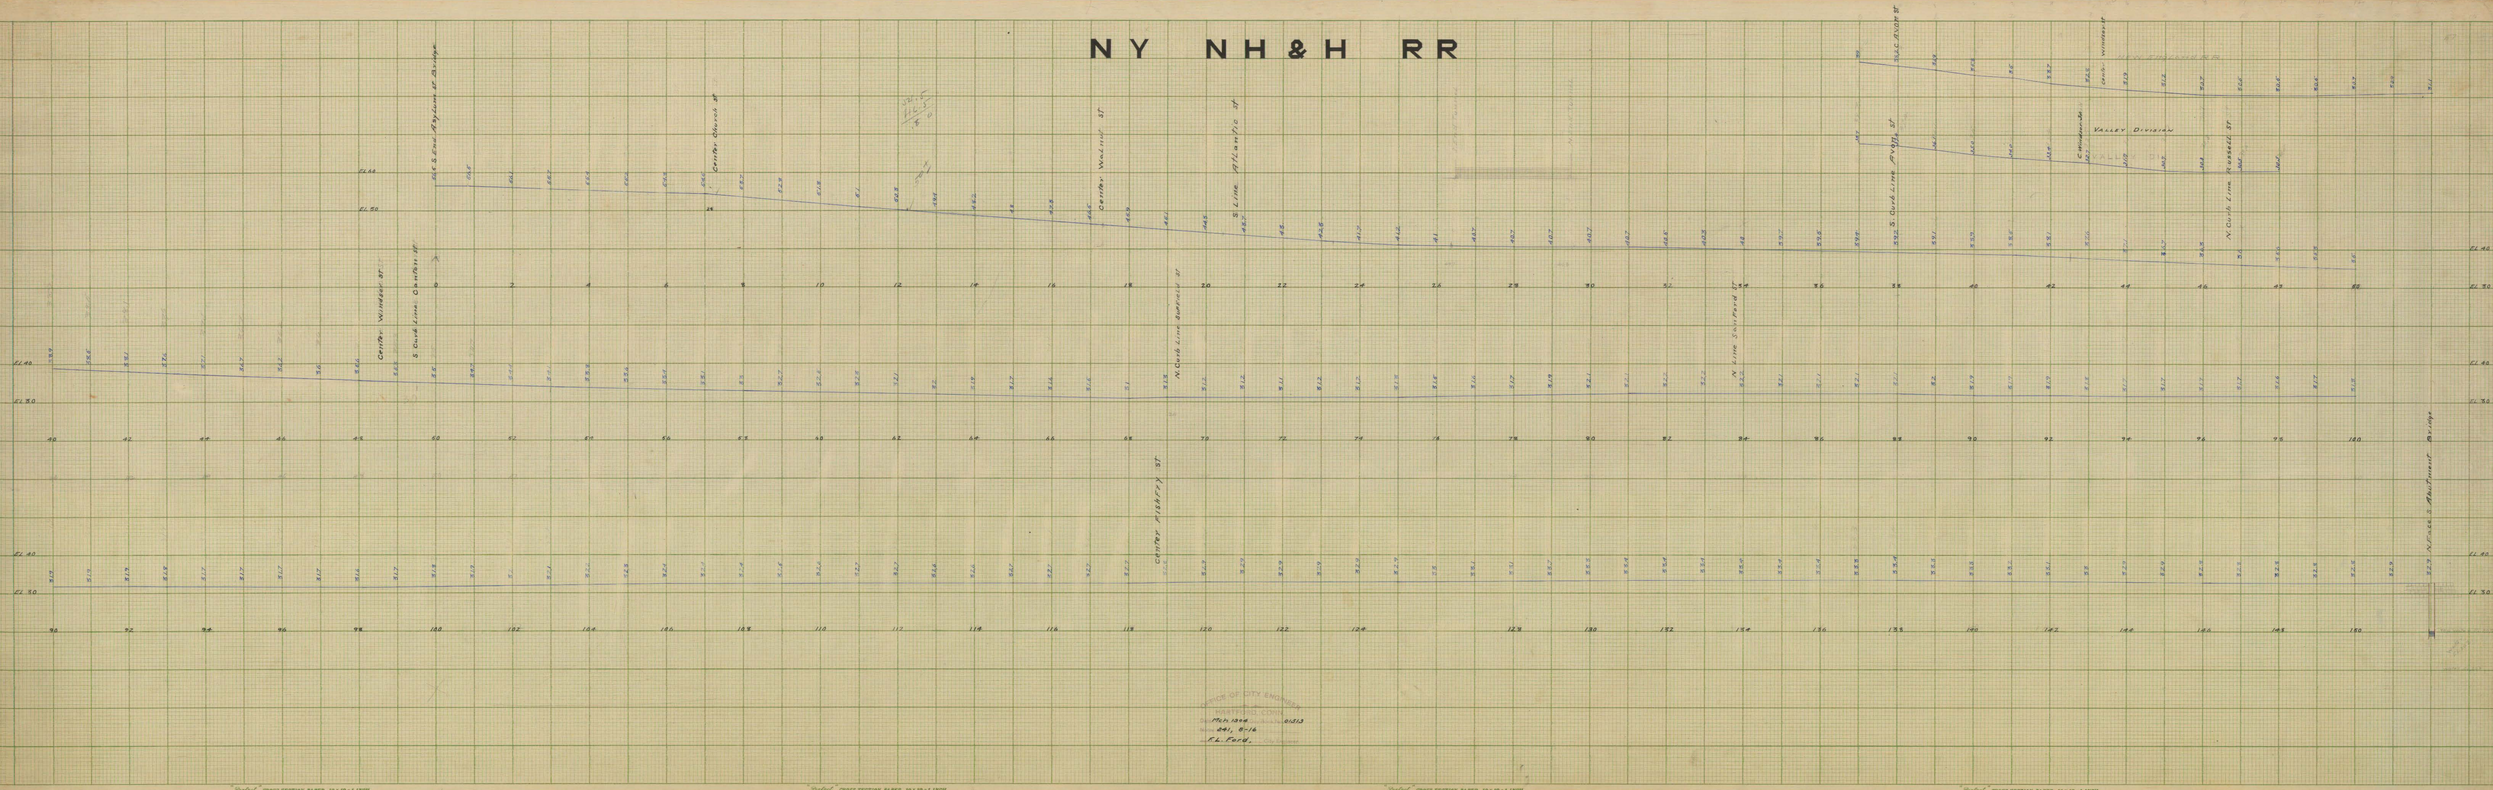

"Dexford" CROSS SECTION PAPER, 10 x 10 - 1 INCH.