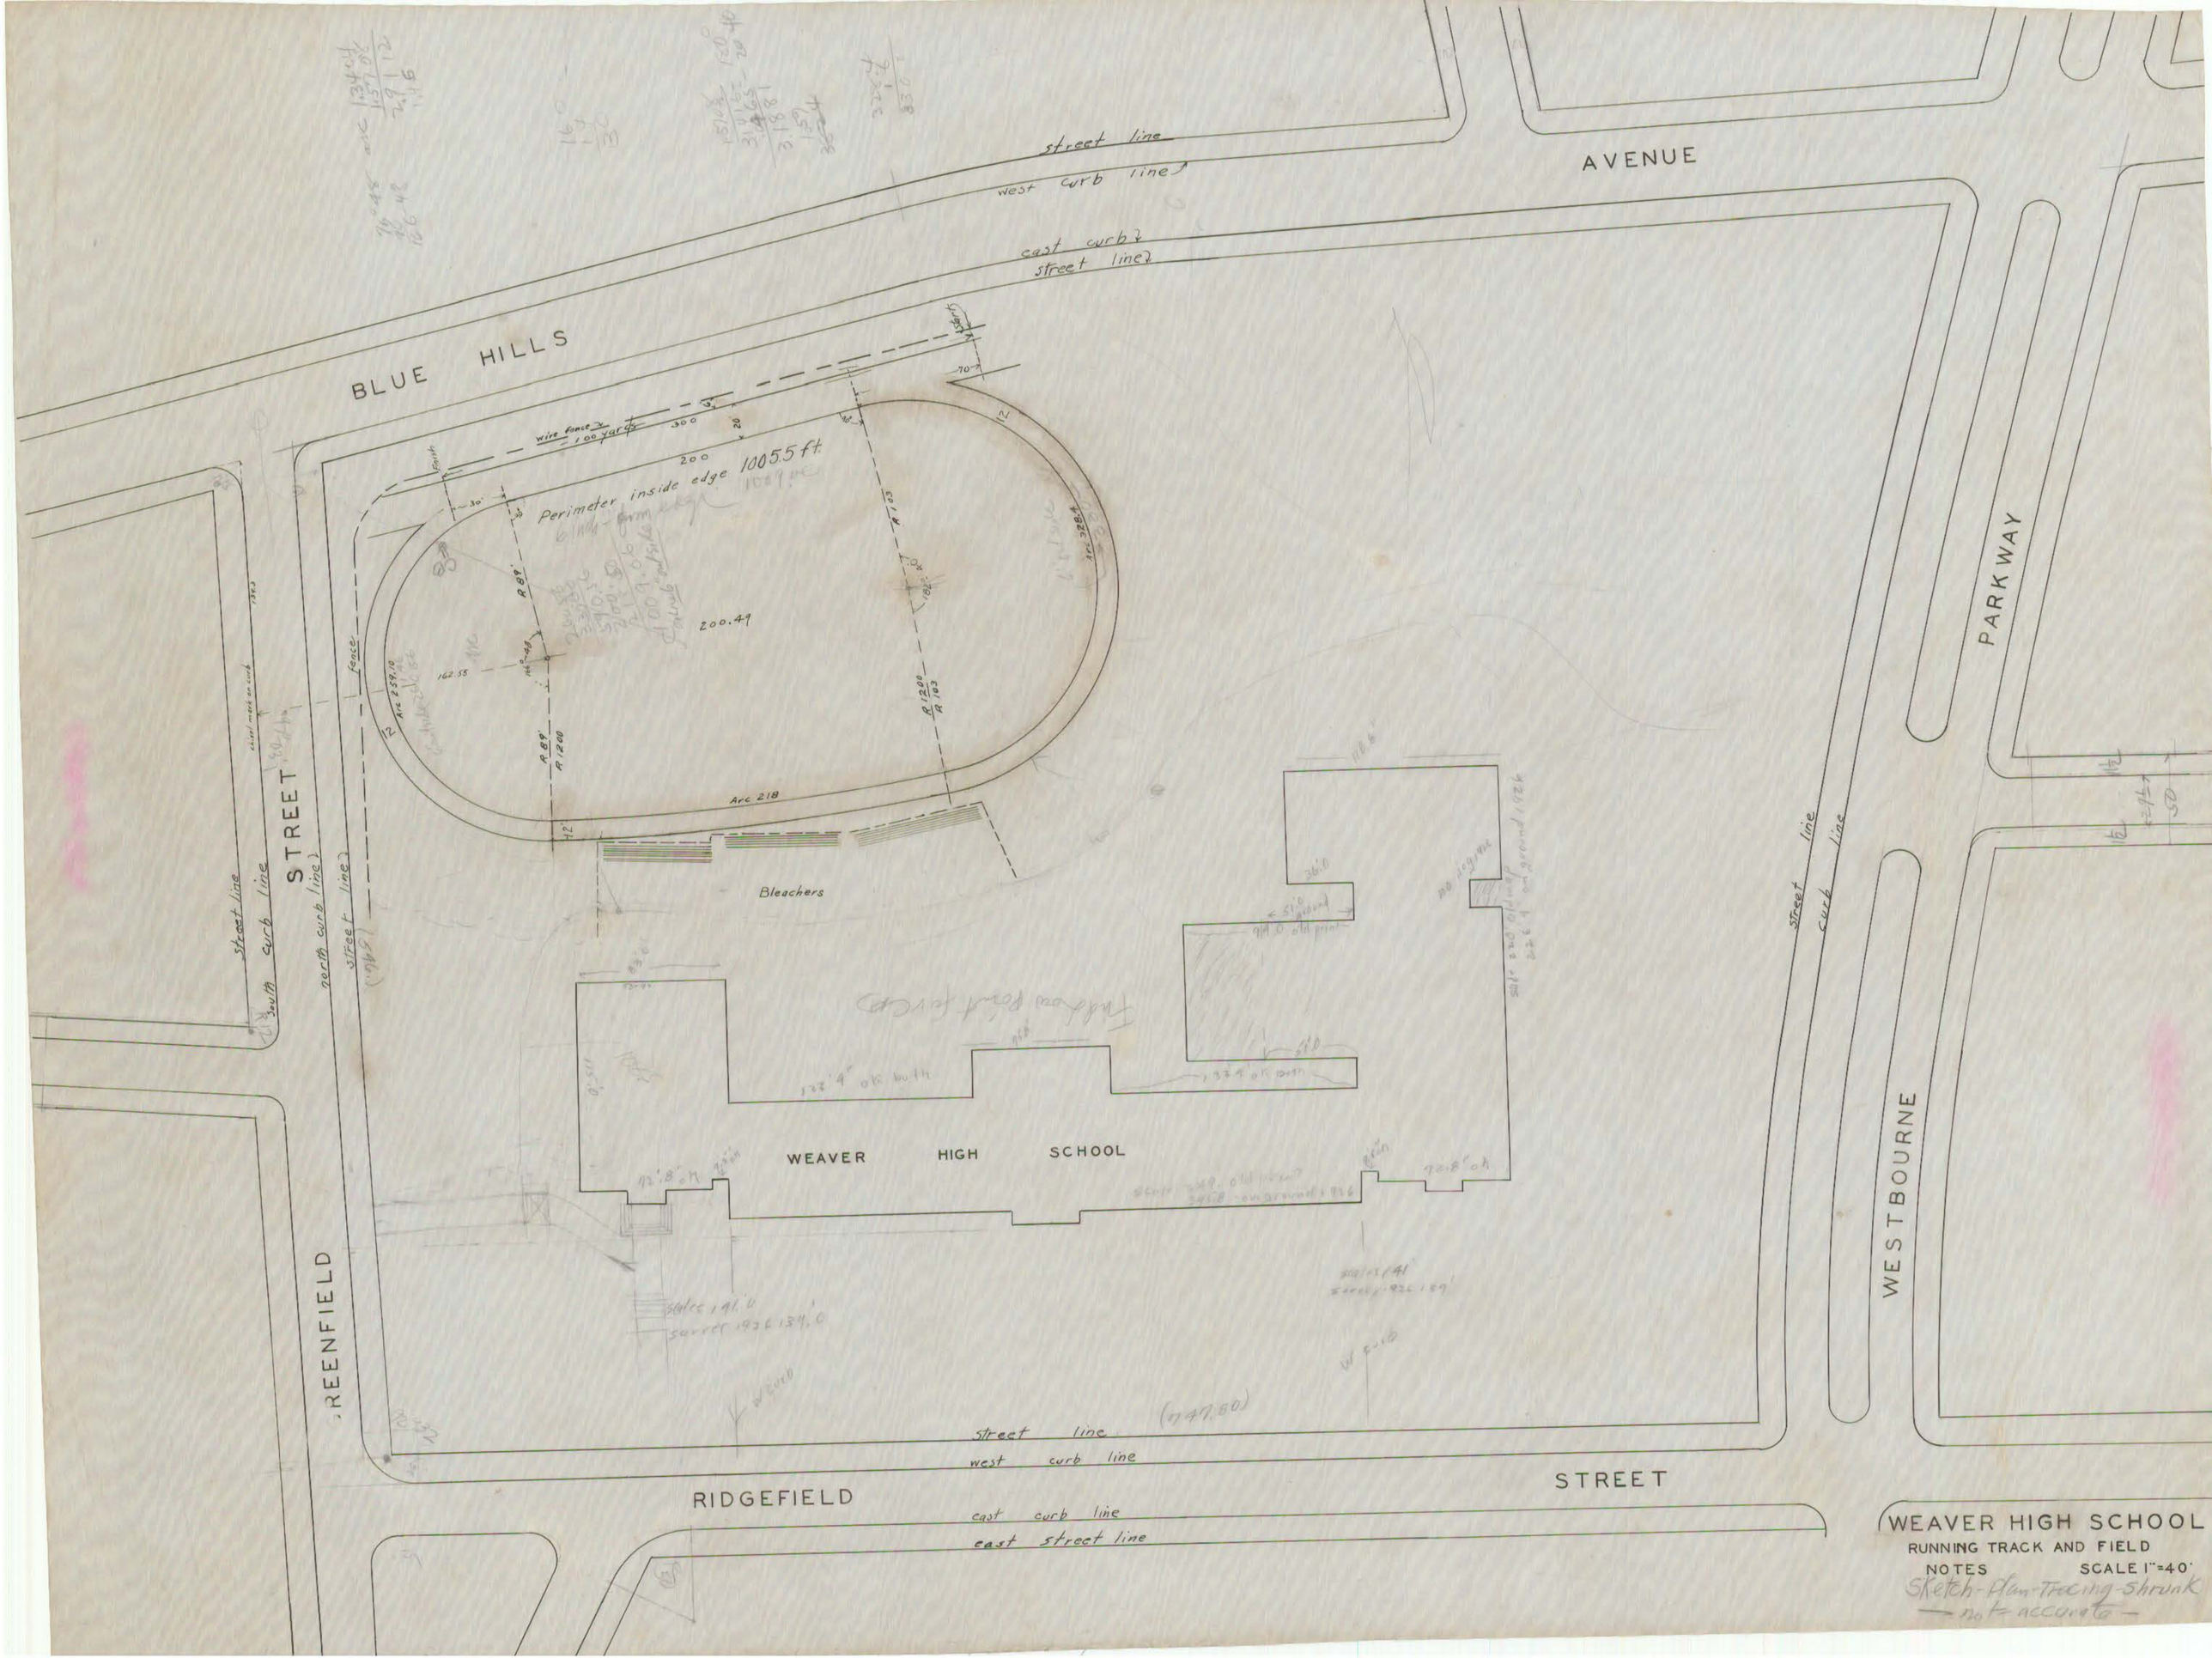
BLUE HILLS AVENUE
street line
west curb line
east curb
street line
PARKWAY
WESTBOURNE
STREET
south curb line
north curb line
street line
street line
curb line
GREENFIELD
RIDGEFIELD STREET
street line
west curb line
east curb line
east street line
Perimeter inside edge 1005.5 ft.
wire fence
100 yards
fence
200.49
Arc 218
Bleachers
WEAVER HIGH SCHOOL
WEAVER HIGH SCHOOL
RUNNING TRACK AND FIELD
NOTES
SCALE 1"=40'
Sketch-Plan-Tracing-Shrunk
— not accurate —