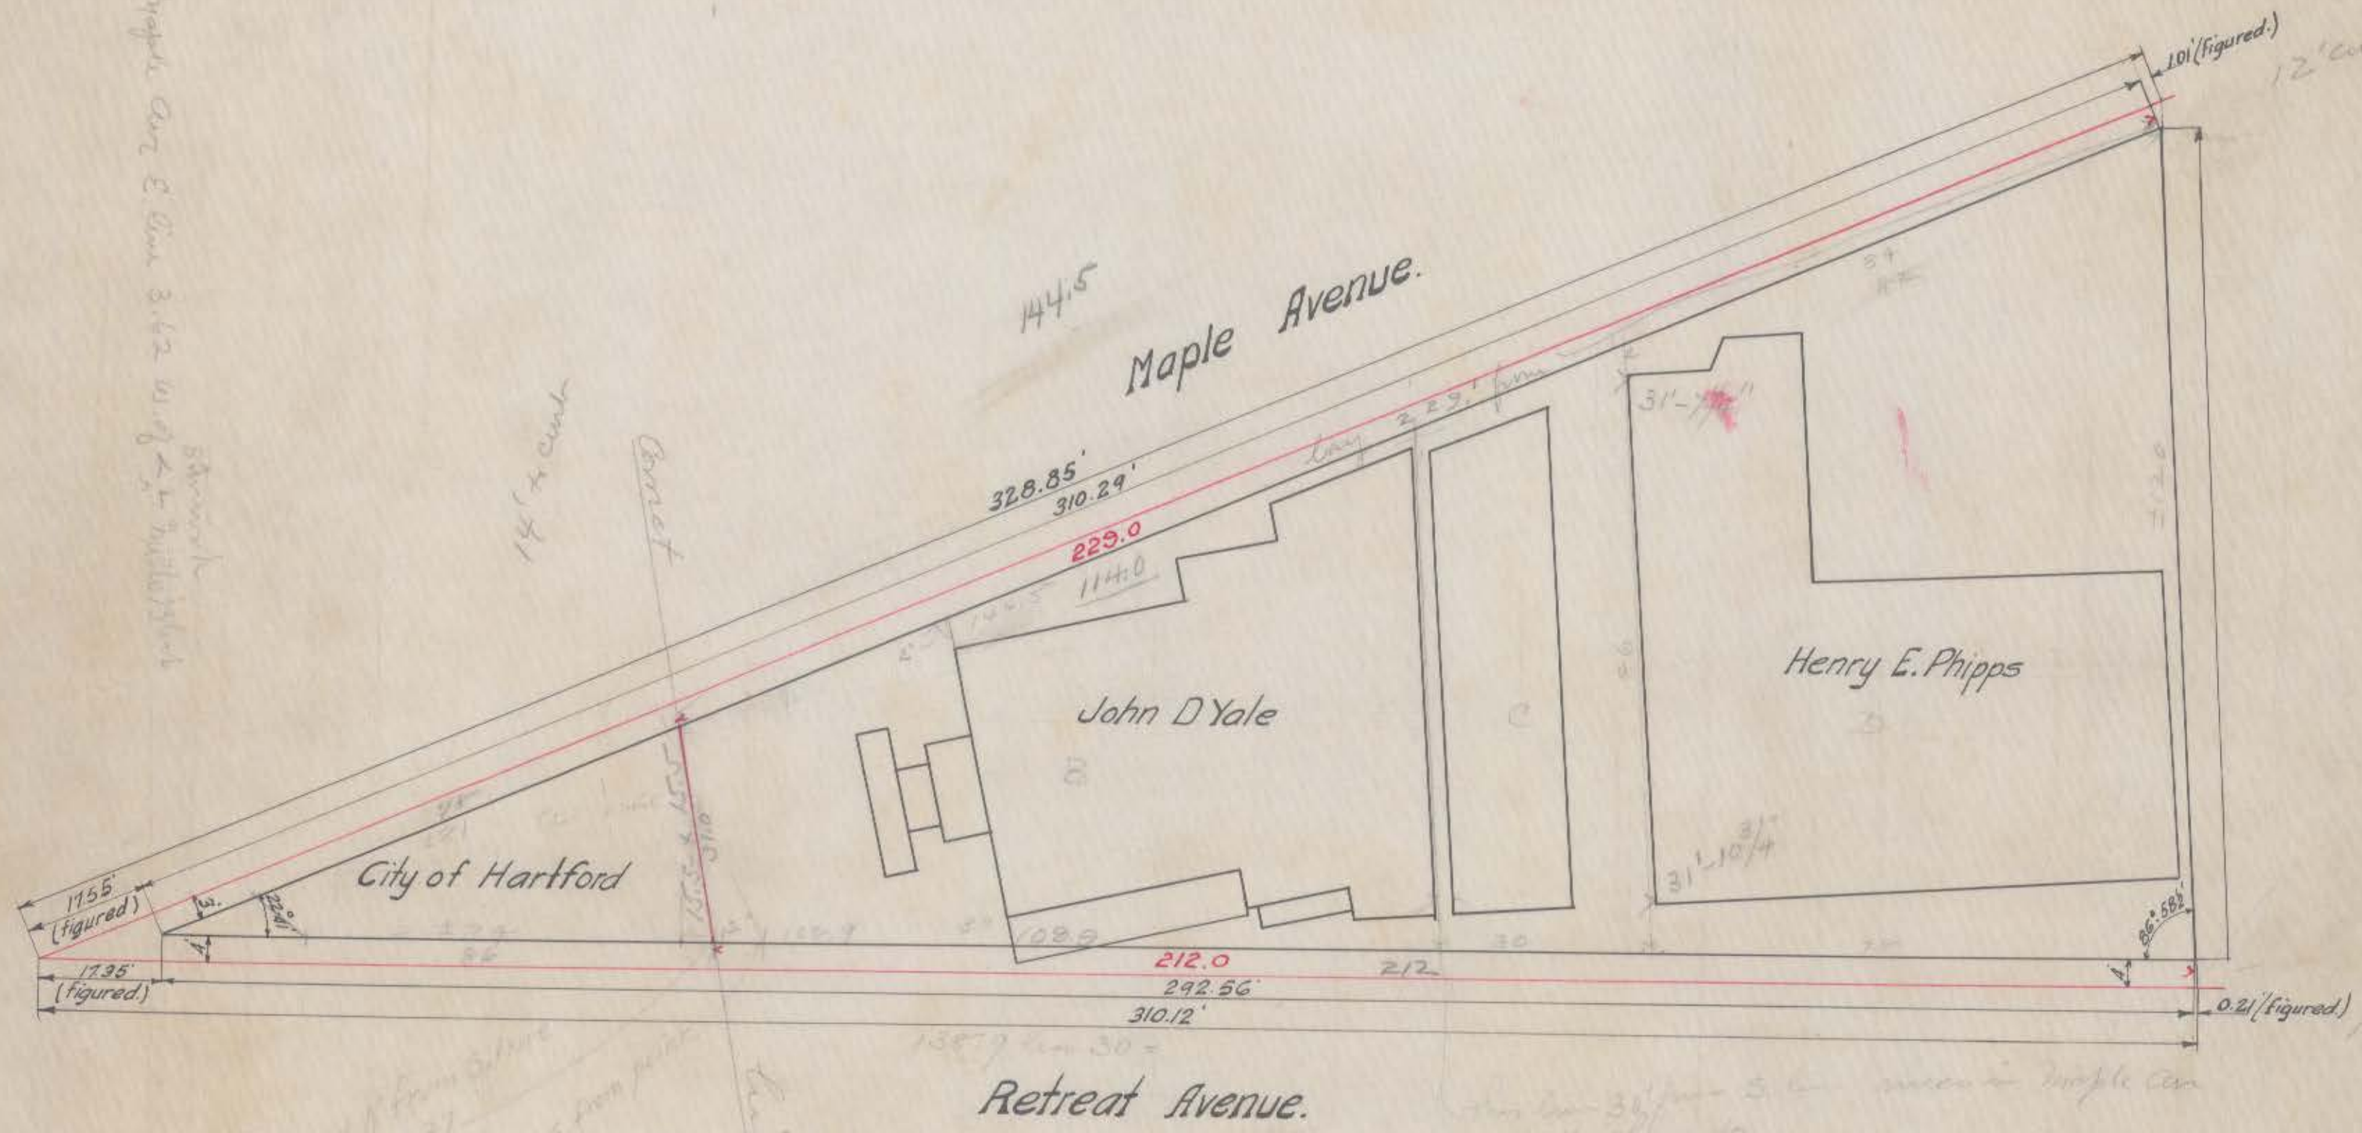

Scale 1" = 20'

Feb. 1905 01671

F.L. Ford

Traced From map of Dept. of Public Parks