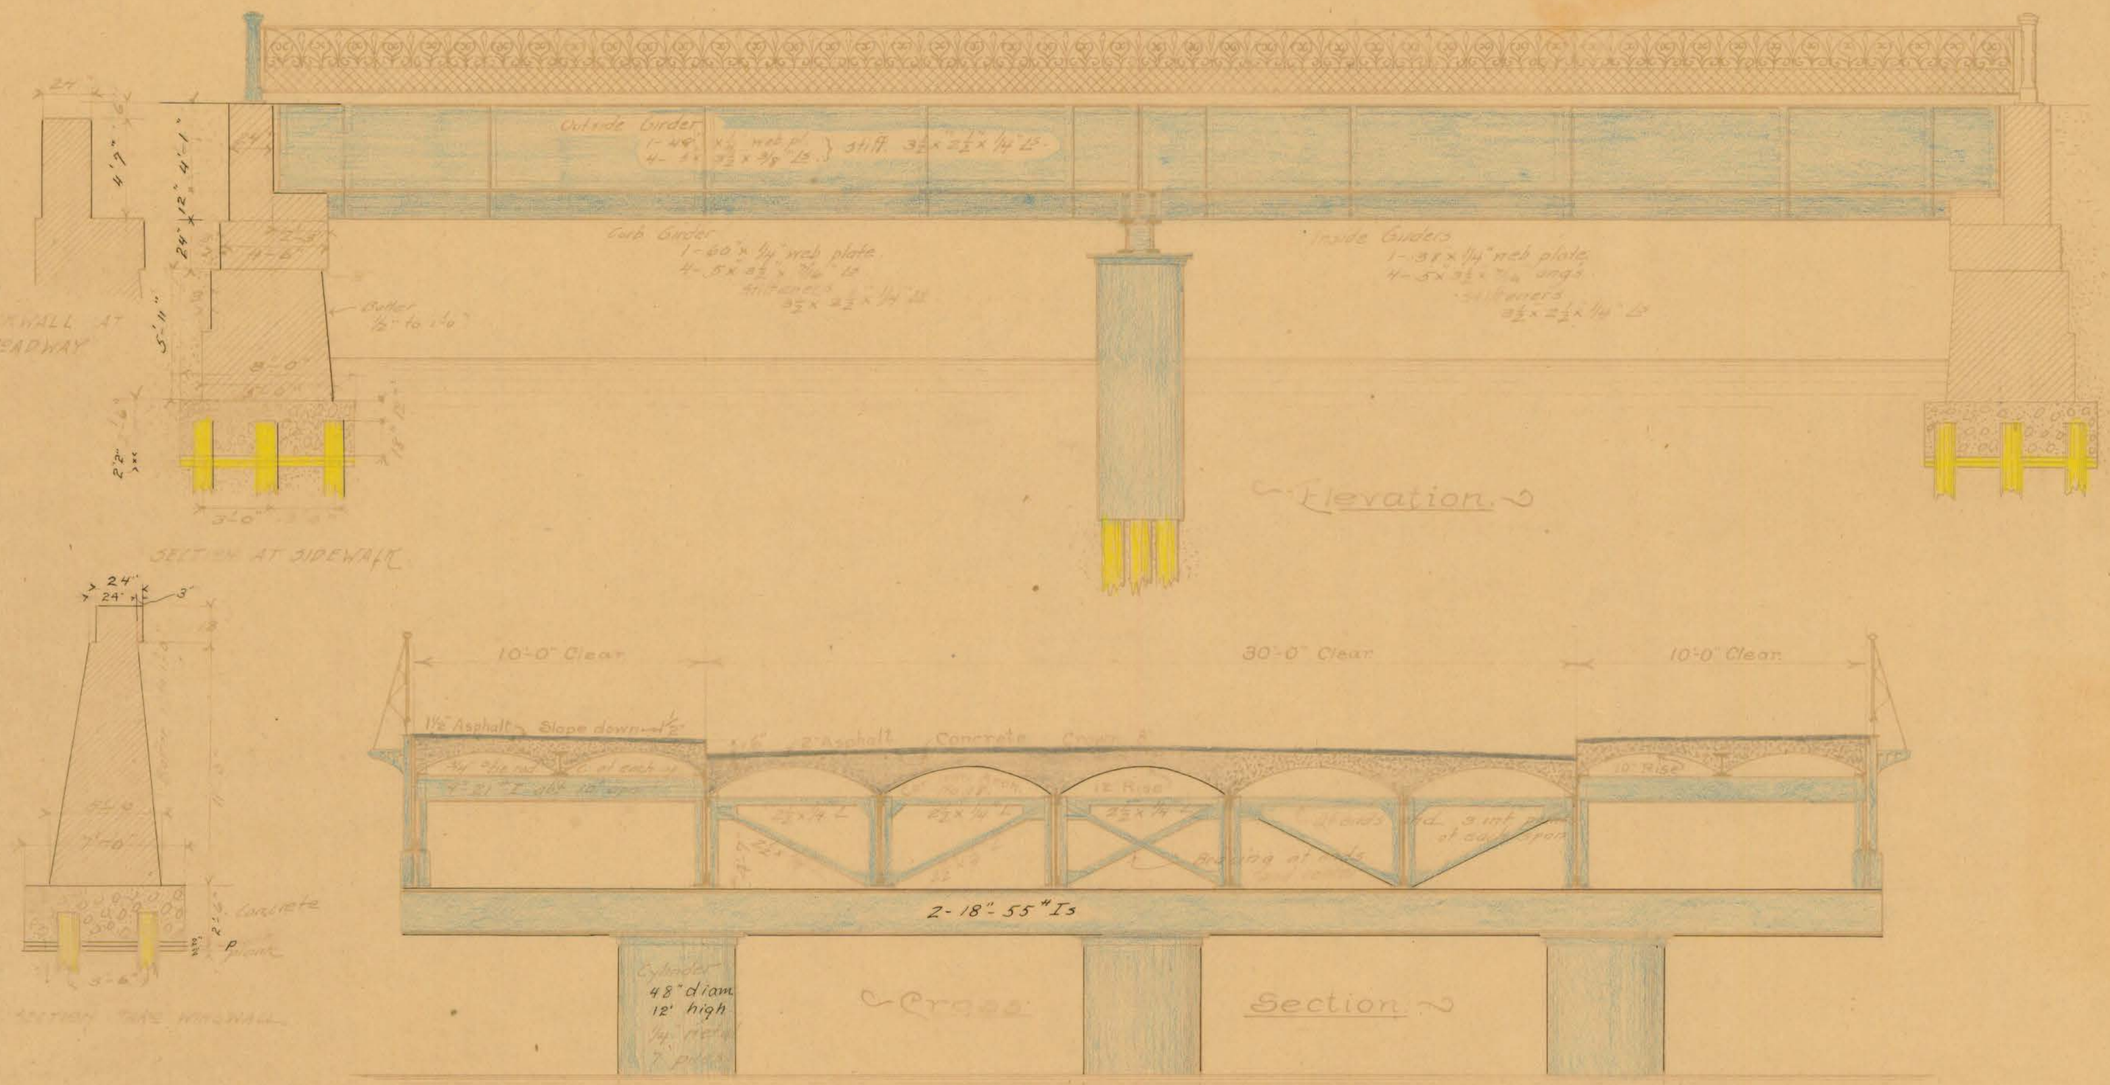

Design for

HAMILTON STREET BRIDGE

HARTFORD, CONN.

PLAN B.

The Berlin Iron Bridge Co.
Engineers.
East Berlin, Conn.

F5741A