HARTFORD

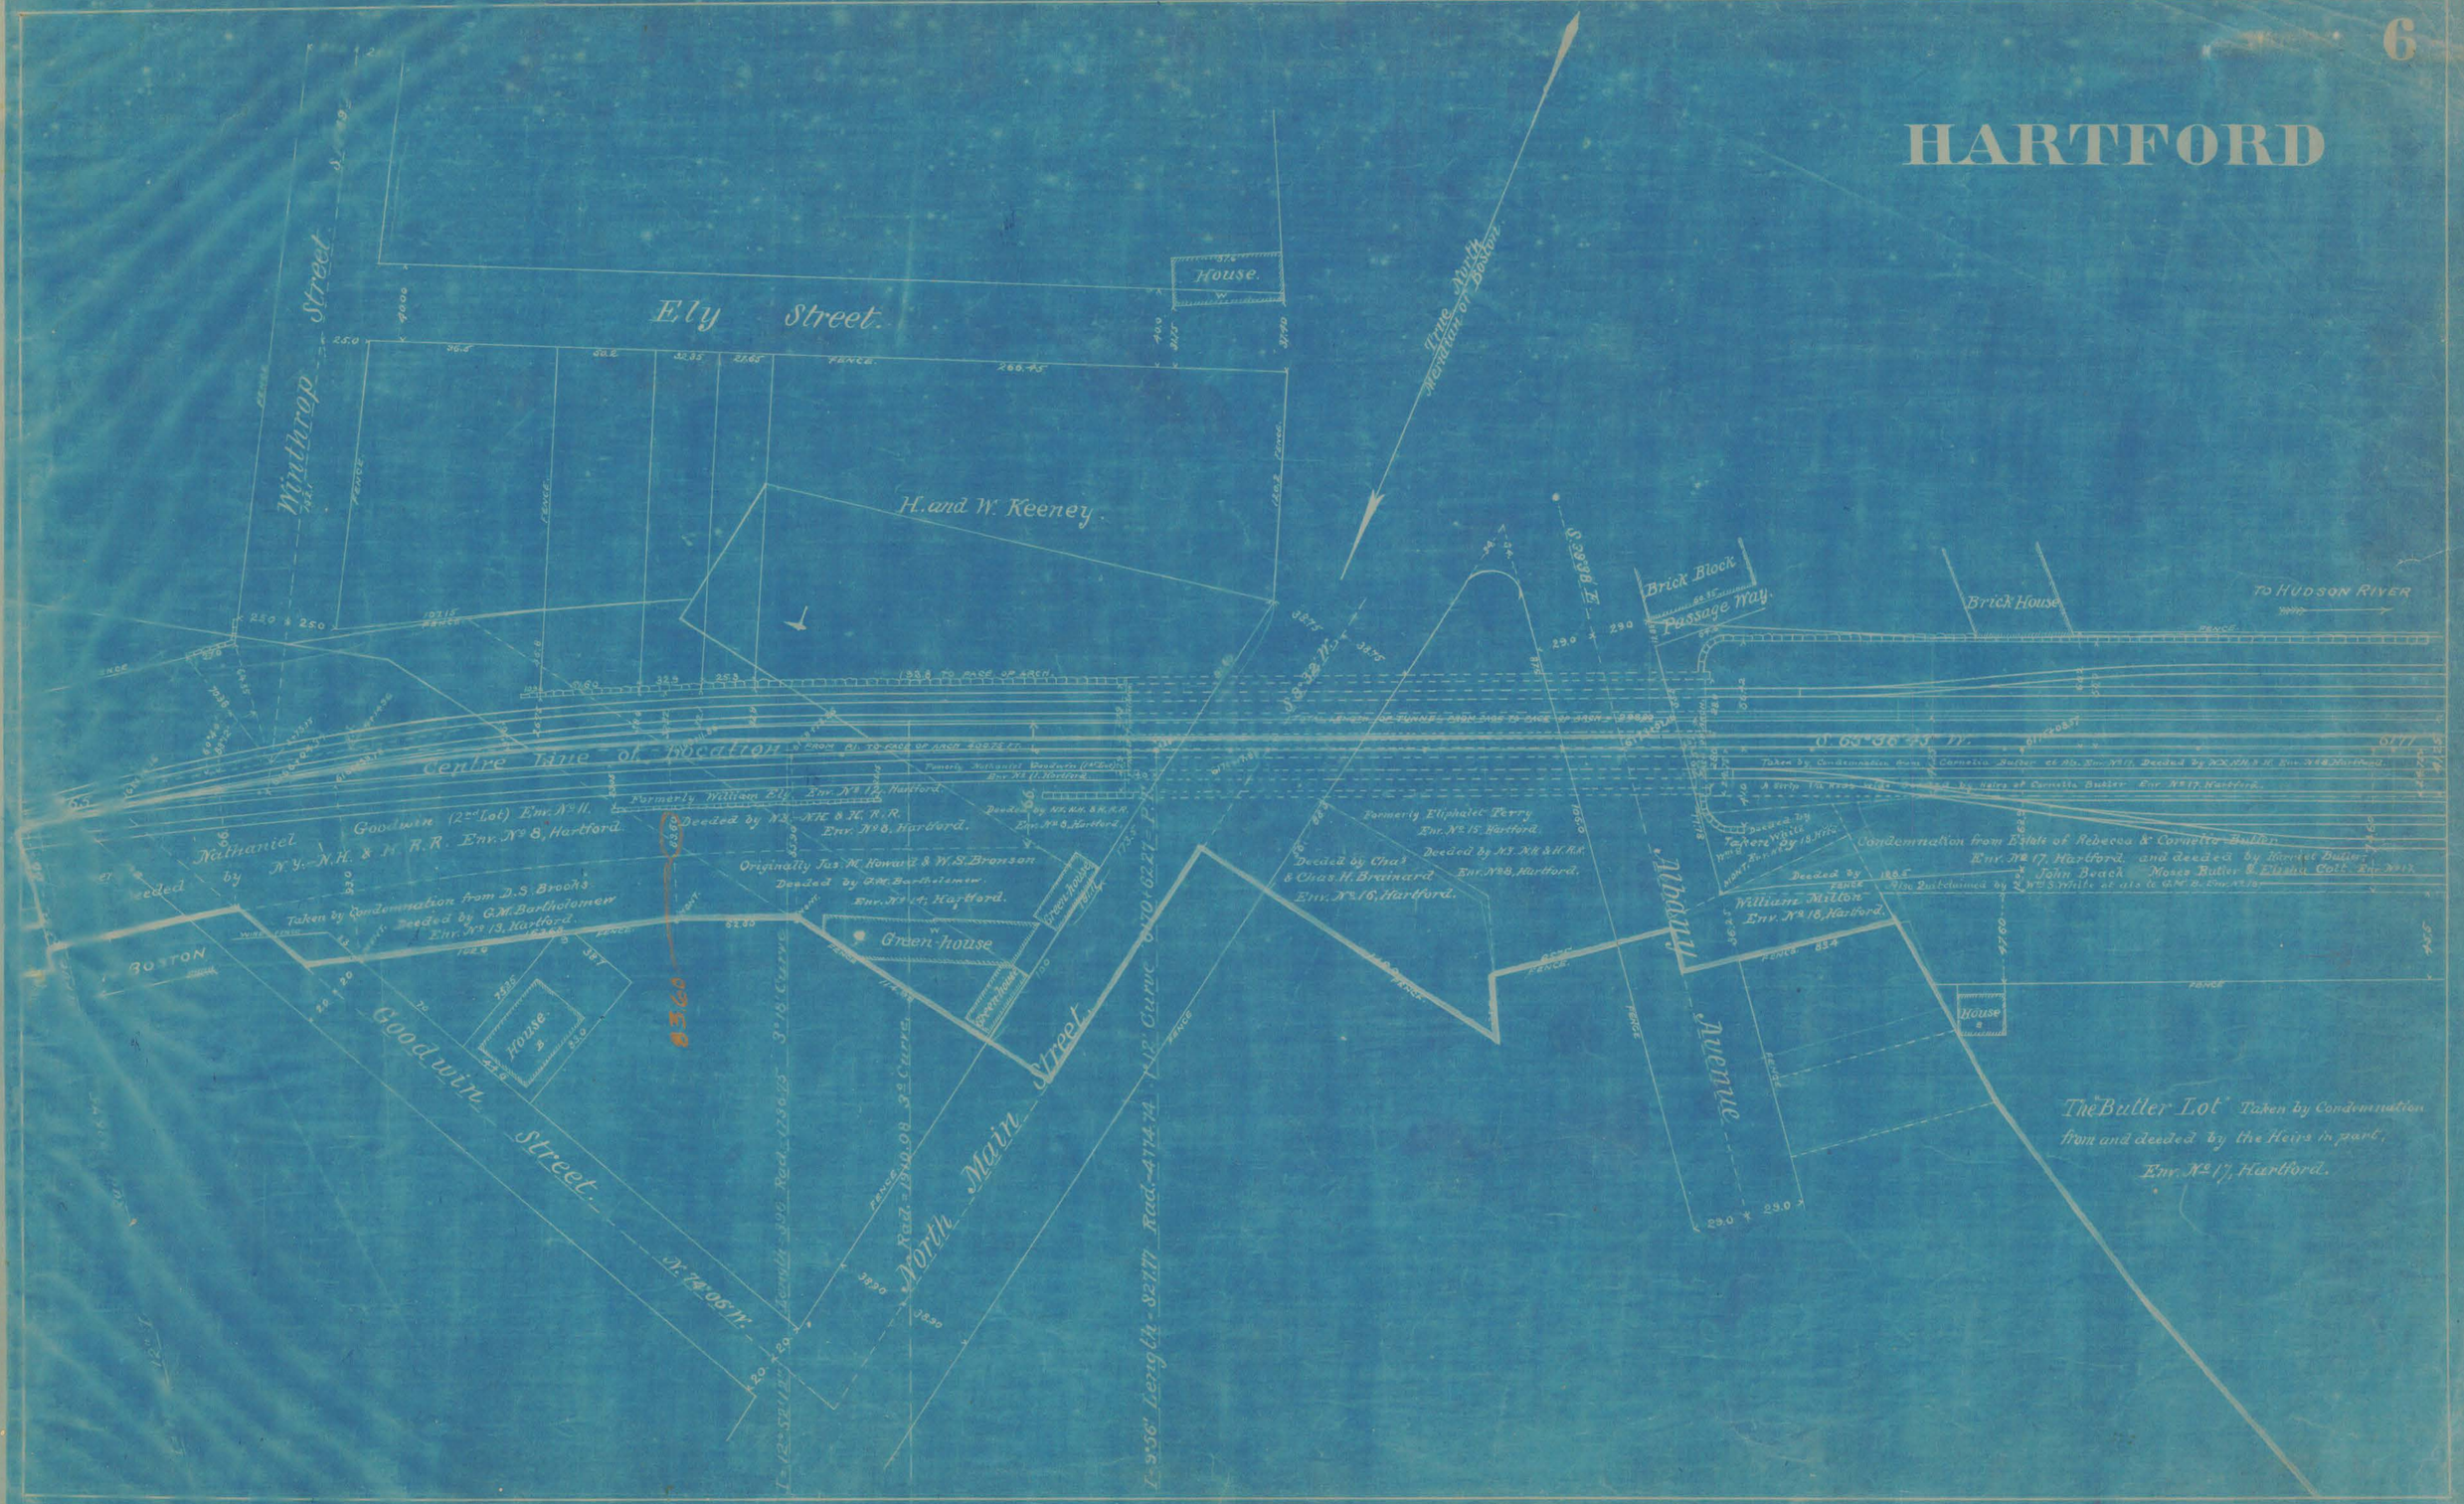
Winthrop Street
Ely Street
House
H. and W. Keeney
True North
Meridian on Boston
Brick Block
Passage Way
Brick House
TO HUDSON RIVER
Centre Line of Roadway
Nathaniel Goodwin (2nd Lot) Env. No 11.
Deeded by N.Y. N.H. & H. R.R. Env. No 8, Hartford.
Taken by Condemnation from D.S. Brooks
Deeded by G.M. Bartholomew
Env. No 13, Hartford.
Formerly William Ely Env. No 12, Hartford.
Deeded by N.Y. N.H. & H. R.R.
Env. No 8, Hartford.
Originally Jas. M. Howard & W.S. Bronson
Deeded by G.M. Bartholomew.
Env. No 14, Hartford.
Green House
Greenhouse
Formerly Nathaniel Goodwin (1st Lot)
Env. No 10, Hartford.
Deeded by N.Y. N.H. & H. R.R.
Env. No 8, Hartford.
Formerly Eliphalet Perry
Env. No 15, Hartford.
Deeded by N.Y. N.H. & H. R.R.
Env. No 28, Hartford.
Deeded by Chas & Chas. H. Brainard
Env. No 16, Hartford.
Taken by Condemnation from Cornelia Butler et al. Env. No 17. Deeded by N.Y. N.H. & H. Env. No 8, Hartford.
Taken by Condemnation from Estate of Cornelia Butler Env. No 17, Hartford.
Condemnation from Estate of Rebecca & Cornelia Butler
Env. No 17, Hartford. and deeded by Harriet Butler
John Beach Moses Butler & Elisha Colt Env. No 13
Deeded by Theresa White
Deeded by 1865
William Milton
Env. No 18, Hartford.
Albany Avenue
House
The Butler Lot Taken by Condemnation
from and deeded by the Heirs in part,
Env. No 17, Hartford.
Goodwin Street
North Main Street
BOSTON
House
N. 74° 06' W.
Length - 821.77 Rad. 4774.74 L.P. Curve
Length - 301 Rad. 1236.73 3rd Curve
Rad. = 1340.08 3rd Curve
FENCE