HARTFORD

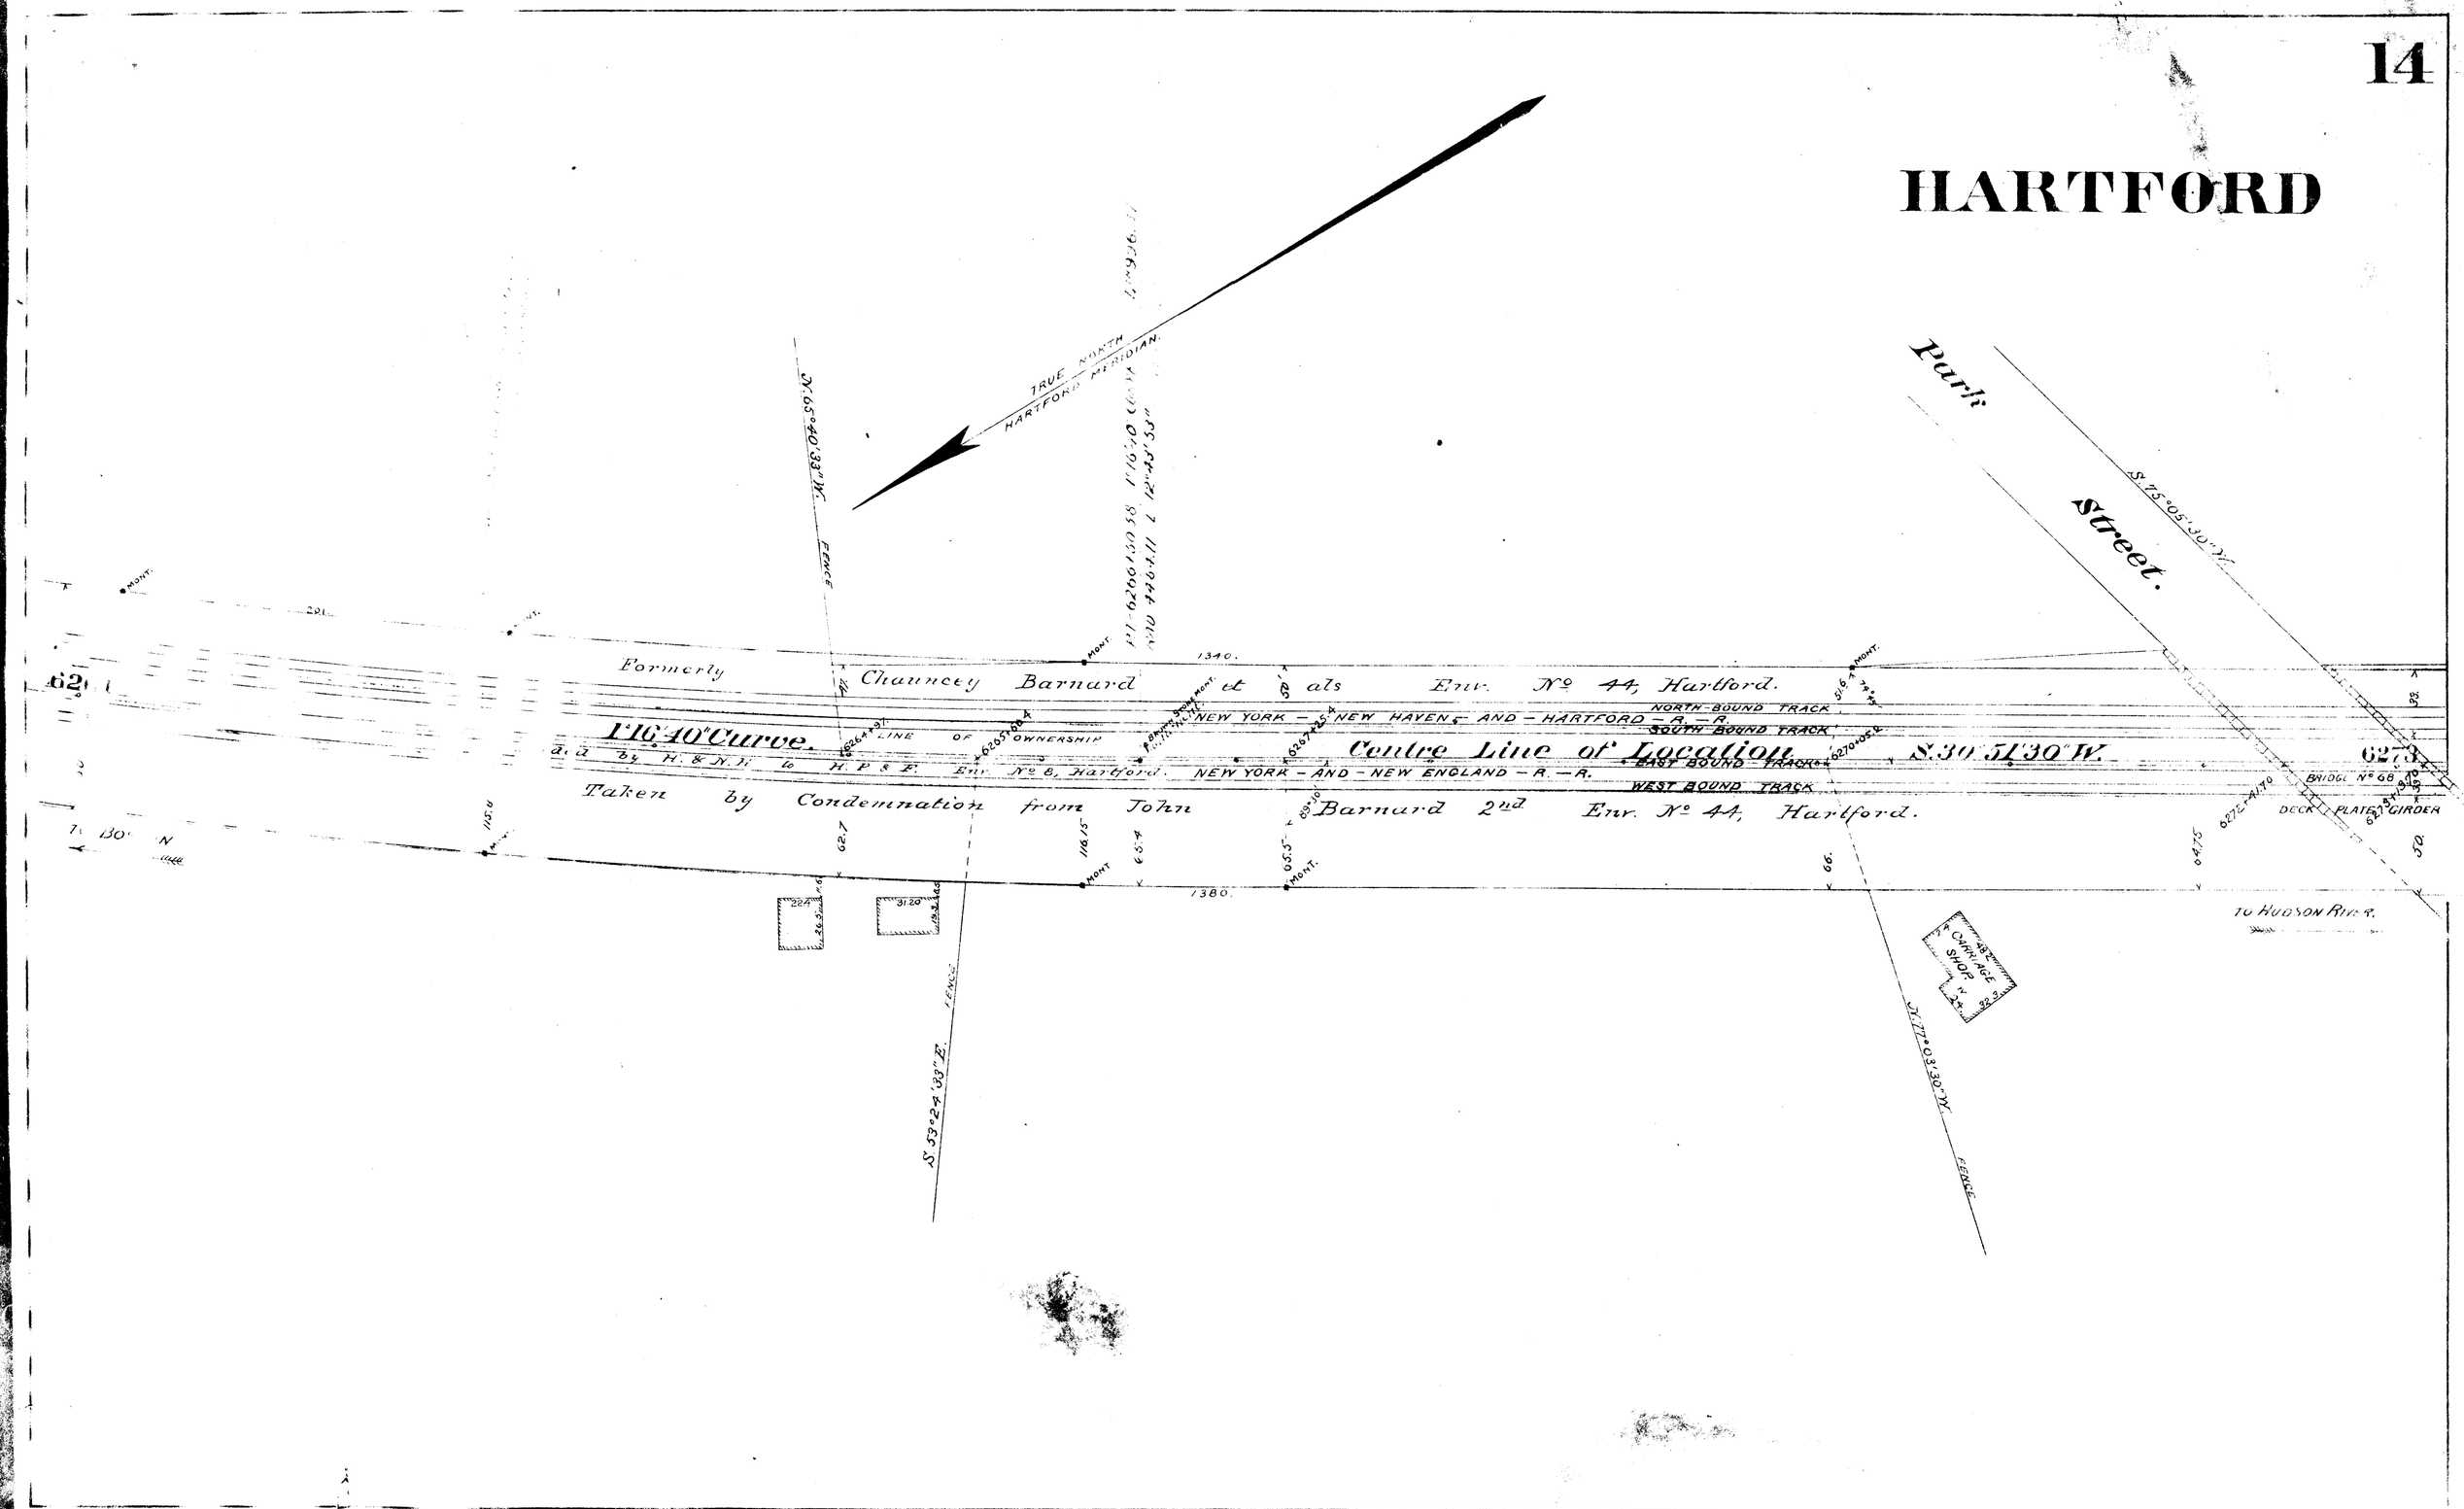
TRUE NORTH
HARTFORD MERIDIAN.
N. 65° 40' 33" W.
FENCE
Park
Street.
S. 75° 05' 30" W.
Formerly Chauncey Barnard et als Enr. No 44, Hartford.
NORTH-BOUND TRACK
NEW YORK - AND - HARTFORD - R. - R.
SOUTH-BOUND TRACK
LINE OF OWNERSHIP
Centre Line of Location
S. 30° 51' 30" W.
EAST BOUND TRACK
NEW YORK - AND - NEW ENGLAND - R. - R.
WEST BOUND TRACK
Taken by Condemnation from John Barnard 2nd Enr. No 44, Hartford.
BRIDGE No 68
DECK PLATE GIRDER
1340.
1380.
TO HUDSON RIVER.
CARRIAGE SHOP
S. 53° 24' 33" E.
N. 77° 03' 30" W.
FENCE