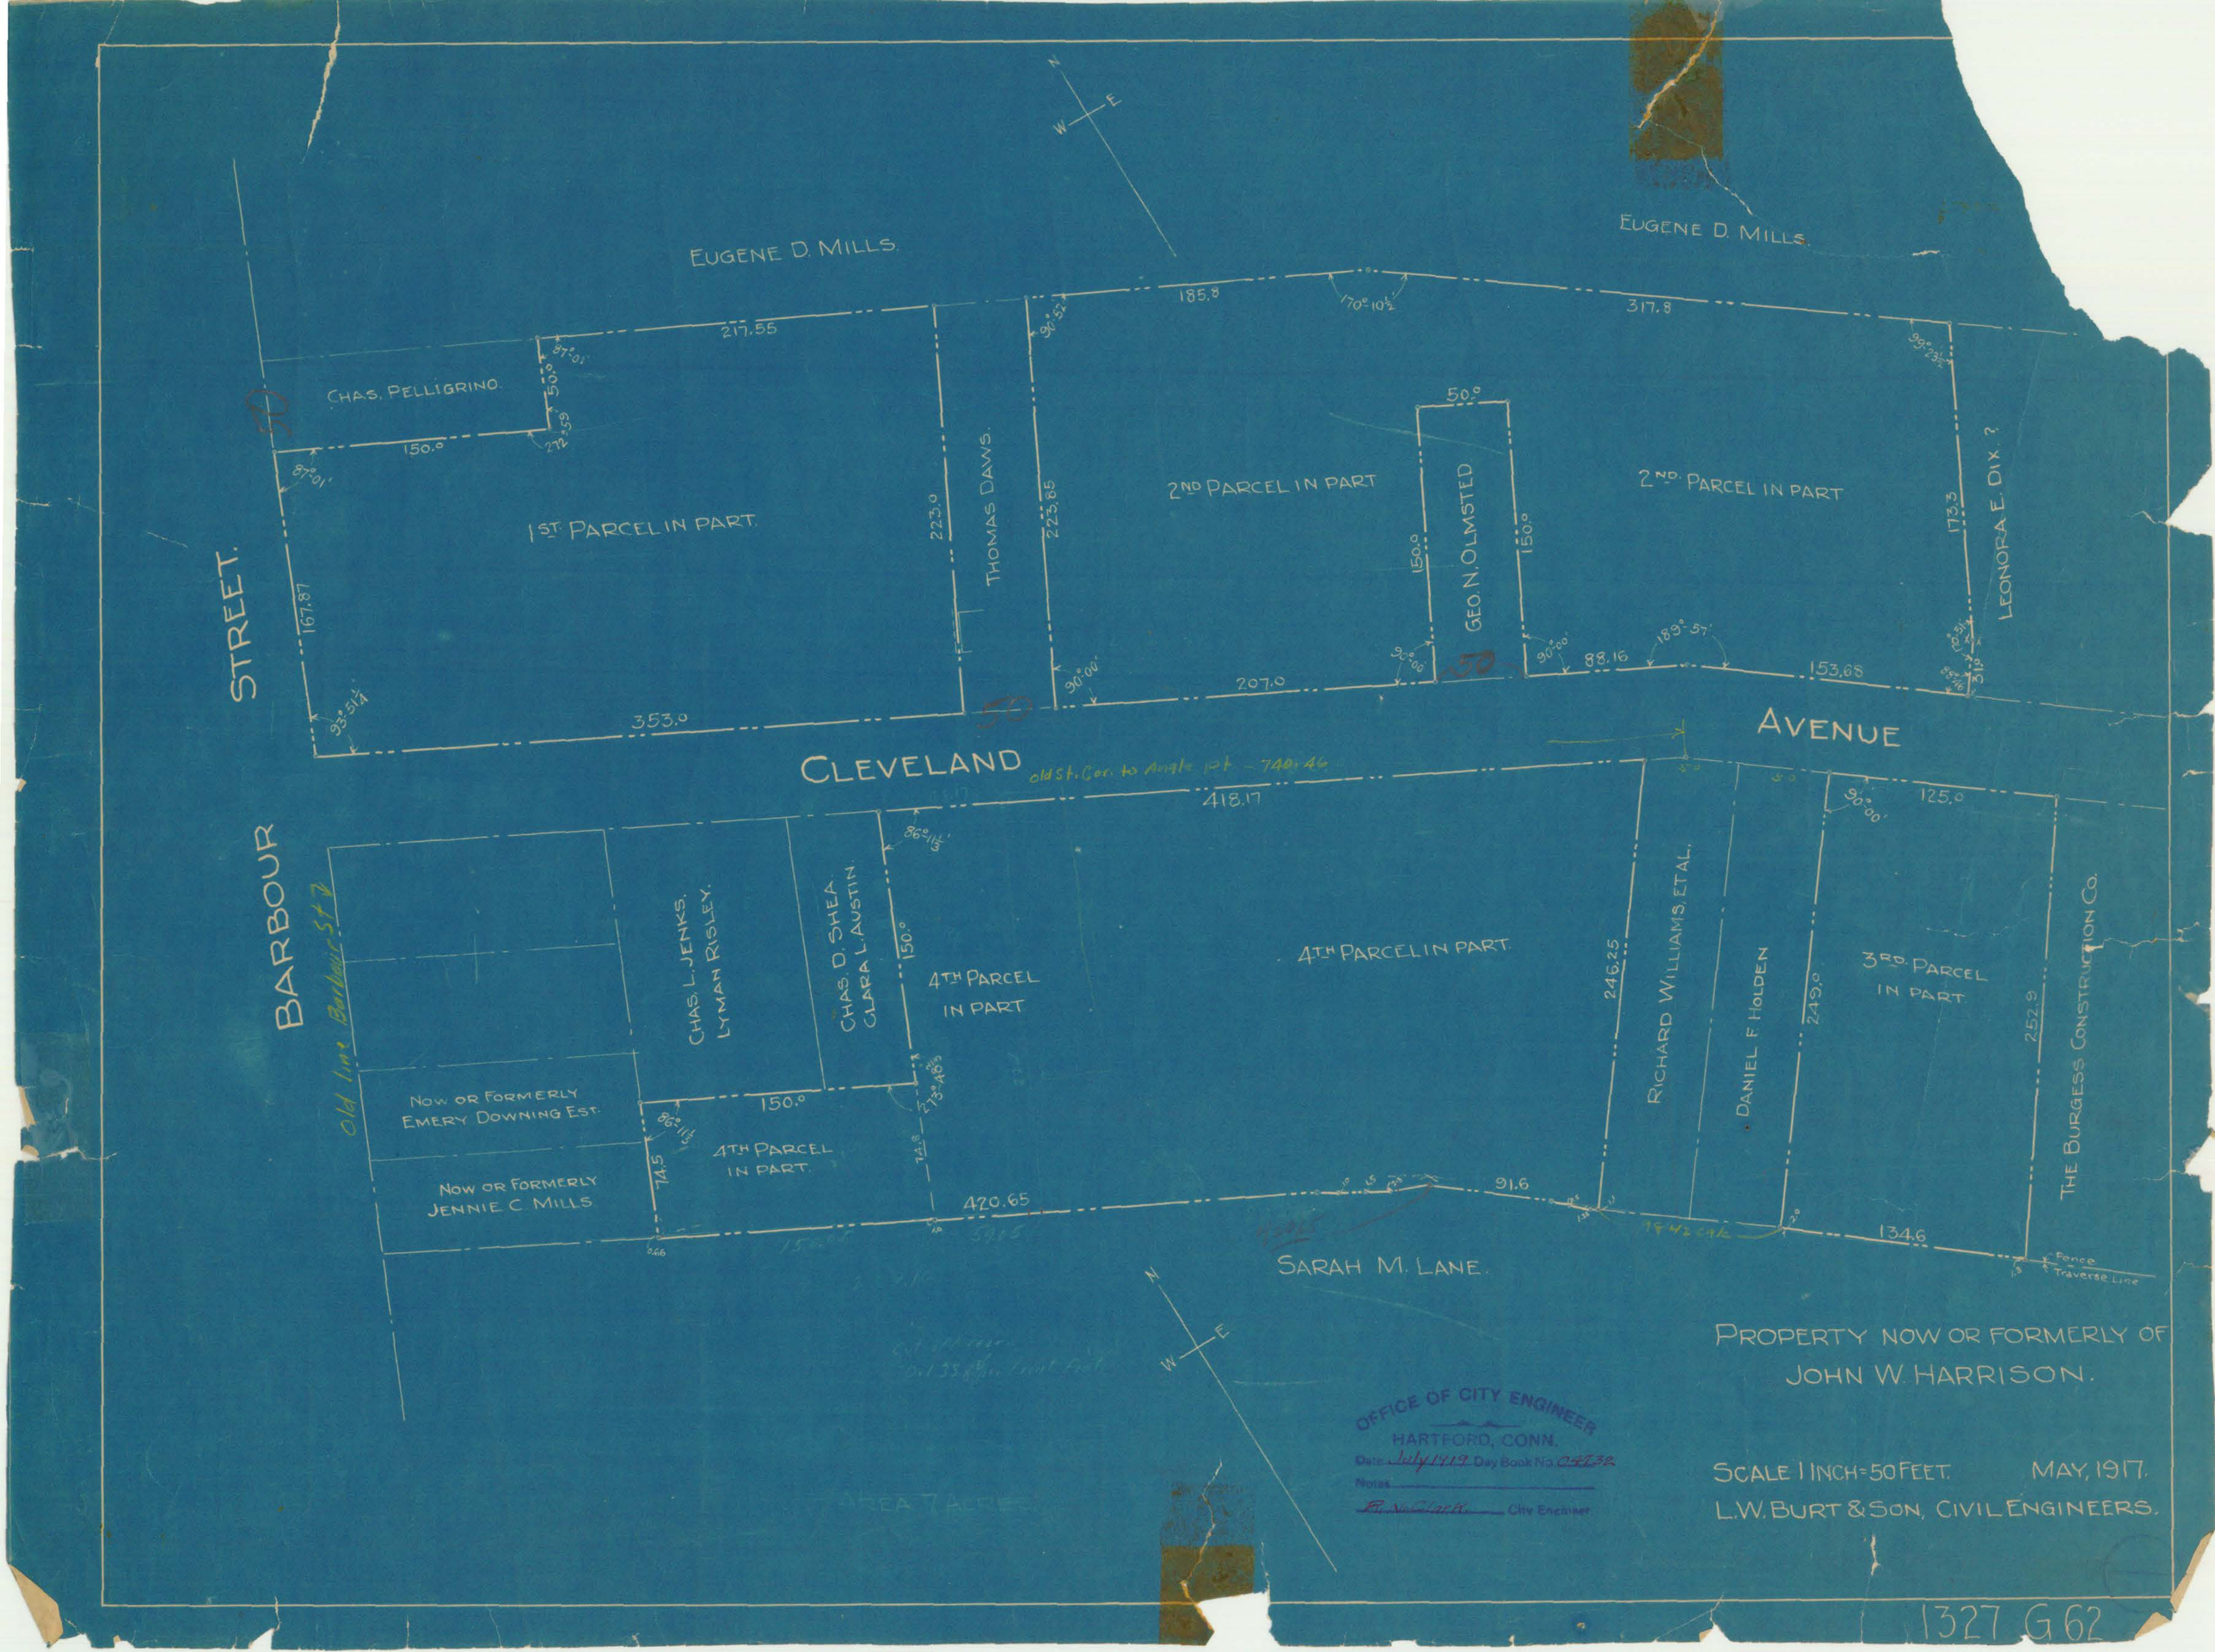
EUGENE D. MILLS.
EUGENE D. MILLS.
CHAS. PELLIGRINO.
1ST PARCEL IN PART.
THOMAS DAWS.
2ND PARCEL IN PART
GEO. N. OLMSTED
2ND PARCEL IN PART
LEONORA E. DIX ?
STREET.
CLEVELAND
AVENUE
BARBOUR
CHAS. L. JENKS.
LYMAN RISLEY.
CHAS. D. SHEA
CLARA L. AUSTIN.
4TH PARCEL IN PART
4TH PARCEL IN PART.
4TH PARCEL IN PART.
RICHARD WILLIAMS, ET AL.
DANIEL F. HOLDEN
3RD. PARCEL IN PART.
THE BURGESS CONSTRUCTION CO.
NOW OR FORMERLY EMERY DOWNING EST.
NOW OR FORMERLY JENNIE C. MILLS
SARAH M. LANE.
Fence
Traverse Line
PROPERTY NOW OR FORMERLY OF
JOHN W. HARRISON.
SCALE 1 INCH = 50 FEET.
MAY, 1917.
L.W. BURT & SON, CIVIL ENGINEERS.
OFFICE OF CITY ENGINEER
HARTFORD, CONN.
Date July 1919 Day Book No. 0-47-32
Notes
City Engineer
1327 G 62