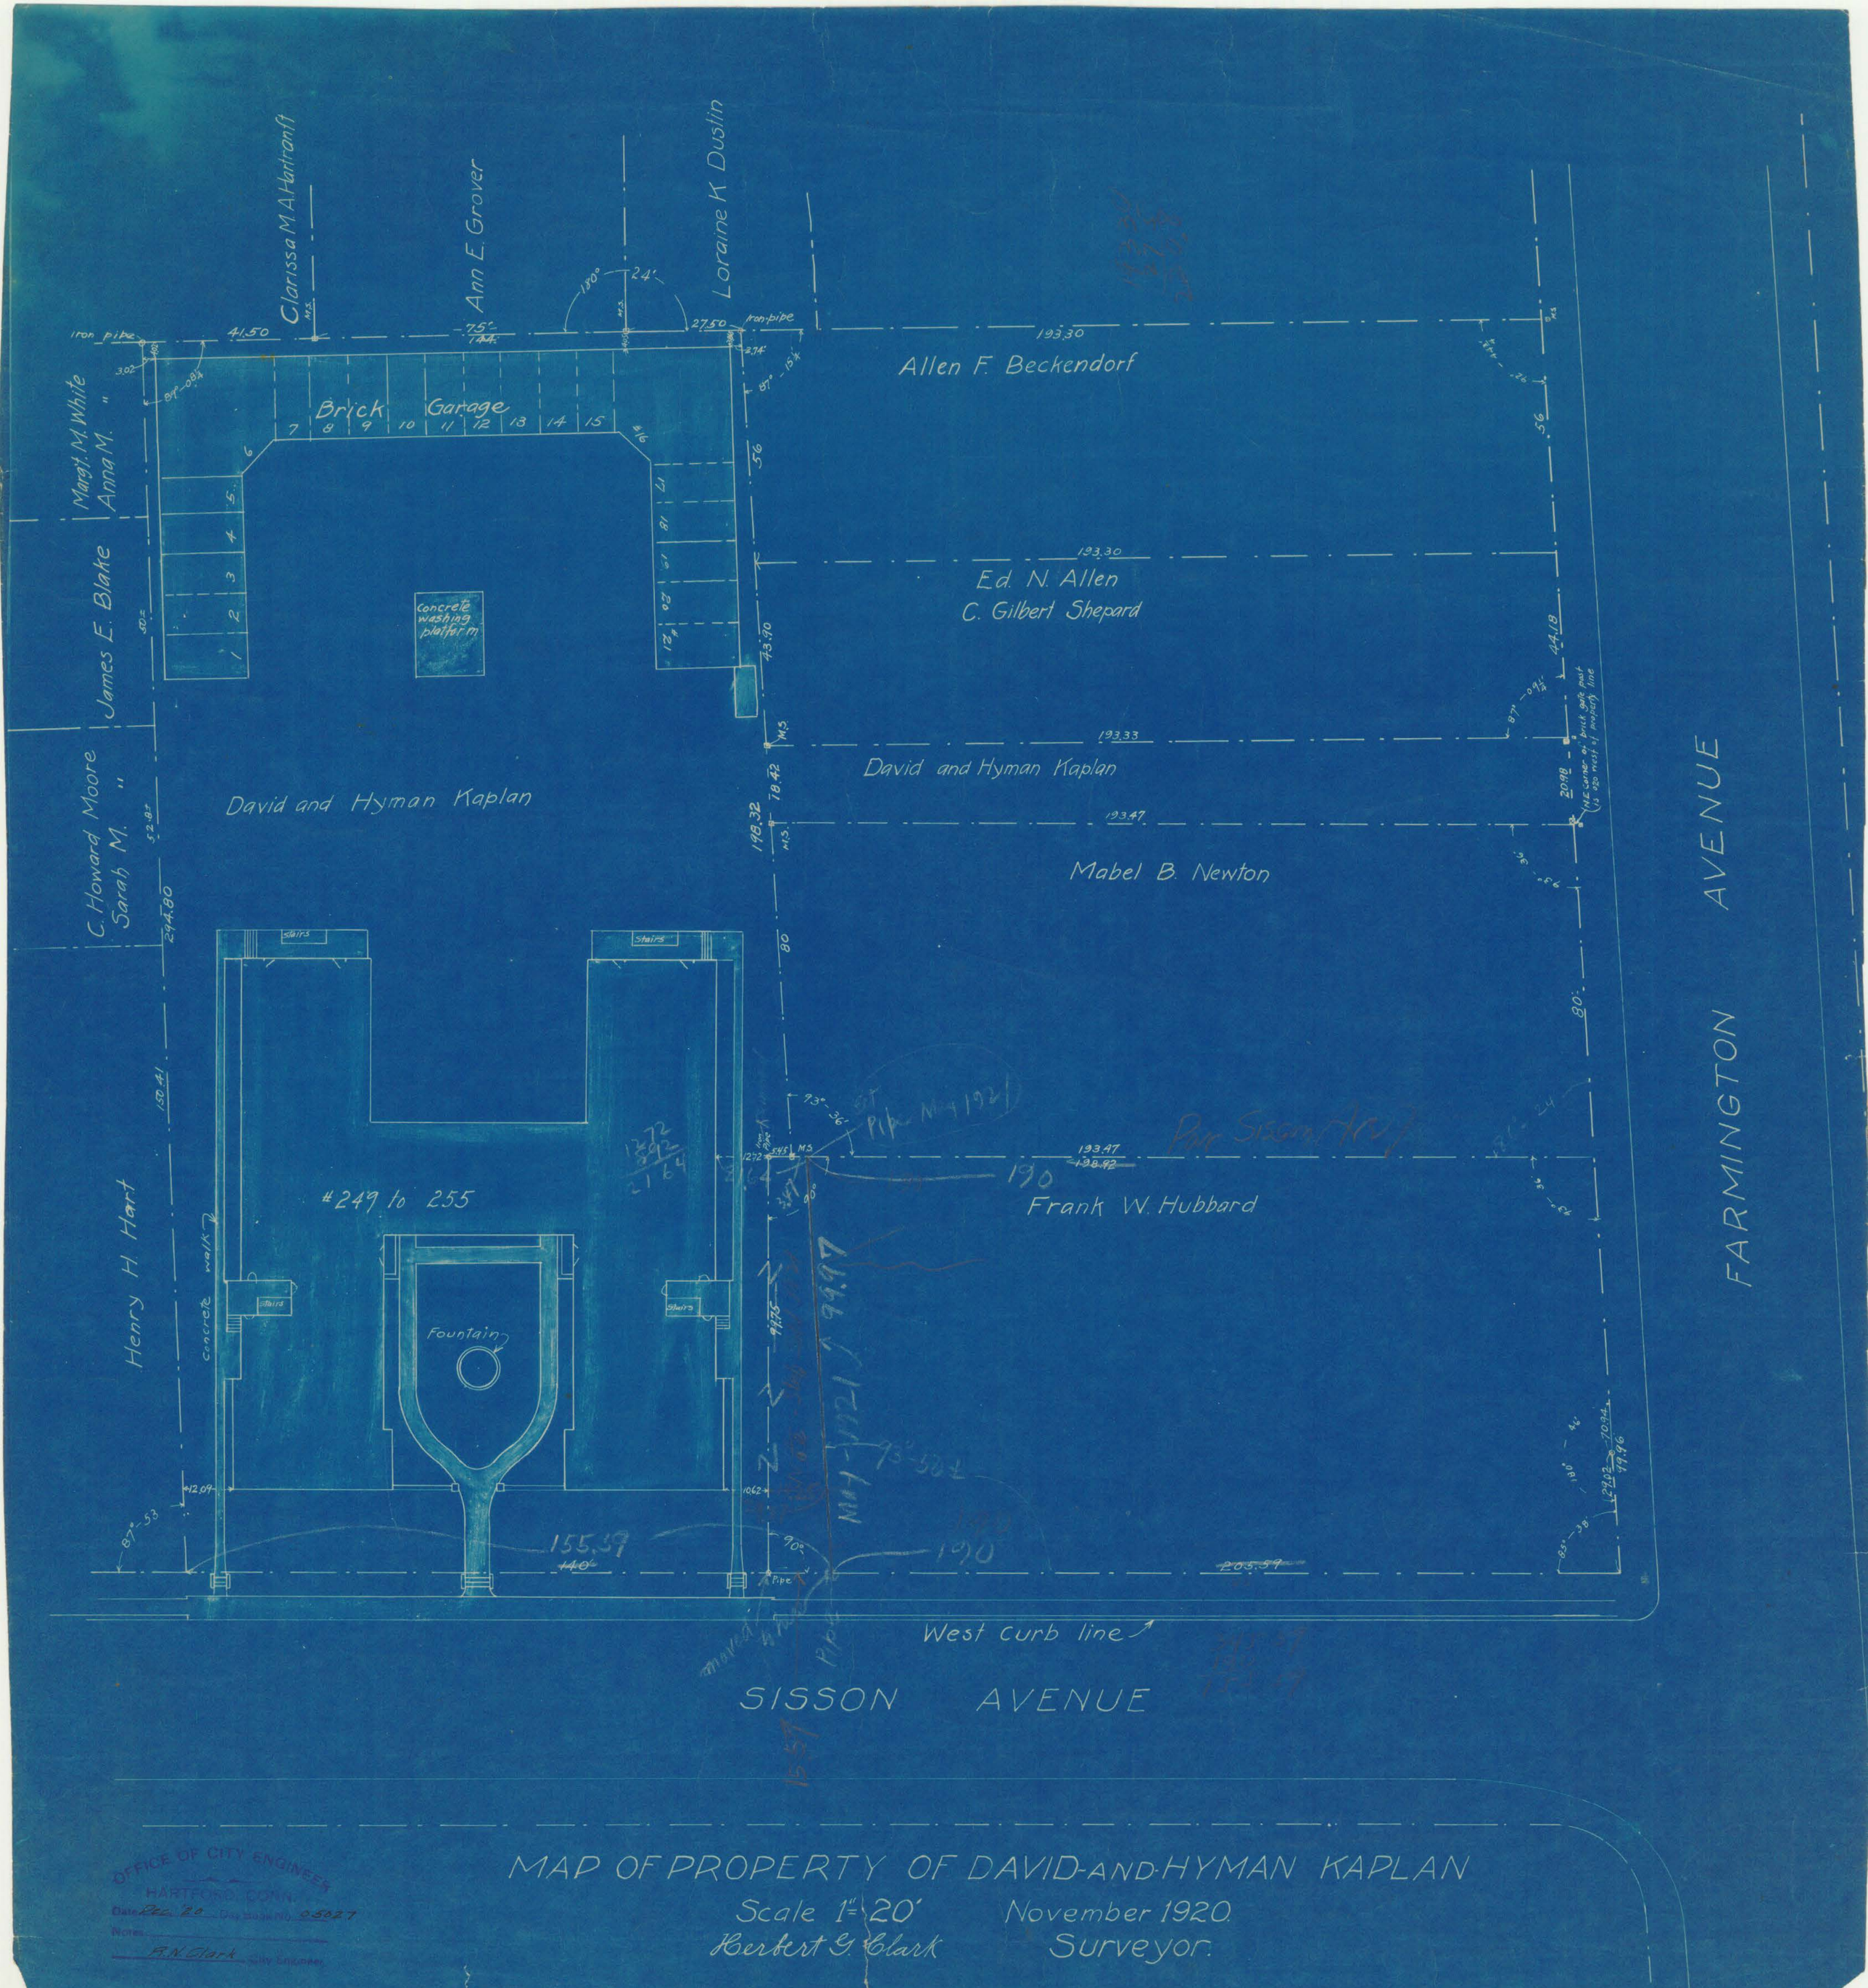

MAP OF PROPERTY OF DAVID AND HYMAN KAPLAN

Scale 1" = 20' November 1920.

Herbert G. Clark Surveyor.